RIGHT - OF - WAY

TRACT NUMBERS

RODDAGE

CROSSING

7127+00	GA-TE-070.000	7151+04	GA-TE-072.000 / GA-TE-070.005.SR	7152+73	7153+77	GA-TE-072.000	7180+00
	145.7		10.2		6.3	159.0	

SURVEY DATA

SURVEY COMPANY:

FIELD BOOK:

PAGES:

7127+23 P.I. < 6° 05' 52" RT.
7127+53 P.I. < 5° 42' 35" RT.
7129+56 FENCE
7129+83 GATE, 33' LT.
7131+56 P.I. < 10° 18' 42" LT.
7133+36 P.I. < 10° 05' 00" LT.
7132+80 FENCE
7139+69 OVERHEAD POWERLINE
7141+18 P.I. < 9° 27' 59" RT.
7138+92 FENCE
7149+25 P.I. < 6° 34' 06" RT.
7149+45 P.I. < 6° 26' 00" RT.
7149+08 P.I. < 1° 23' 18" RT.
7150+52 P.I. < 6° 19' 52" LT.
7150+72 FENCE
7152+78 FENCE
7153+04 EDGE OF ROAD
7153+08 LINE MARKER, 27' LT.
7153+11 LINE MARKER, 25' LT.
7153+23 CL SR-32 (LEESBURG HIGHWAY)
7153+41 EDGE OF ROAD
7153+76 OVERHEAD POWERLINE
7154+09 LINE MARKER, 15' LT.
7154+09 GATE, 36' LT.
7156+71 P.I. < 9° 27' 52" LT.
7169+70 P.I. < 1° 06' 46" LT.
7172+58 P.I. < 9° 56' 40" RT.
7179+49 P.I. < 5° 15' 12" LT.
7179+47 FENCE

CLASS LOCATION	CLASS 1				
MINIMUM DEPTH OF COVER	4'	5'	4'		

PIPE MATERIAL

3R - 3R, FITTING

ID #

SET ON WEIGHT, GPW, GEOTEXTILE PIPE WEIGHT

7127+00	2557' (1)	7152+57	132' (4)	7153+89	2611' (1)	7180+00

ALIGNMENT DETAIL

- PROPOSED PIPELINE
- PROPOSED PERMANENT EASEMENT
- TEMP WORKSPACE
- ADD. TEMP. WORKSPACE
- EASEMENT LINE
- CL STREAM/CREEK/DITCH
- EDGE OF WATER
- CL LEVEE
- FIELD DELINEATED WETLAND
- STREAM/DRAIN/WATERBODY BNDRY
- CL ROAD
- EDGE OF ROAD/PAVEMENT/CURB
- CL CULVERT
- CL RAILROAD
- ACCESS ROAD (PAR/TAR) — PAR/TAR-ST-CO-000
- STRUCTURE
- CONTOUR MAJOR (EVERY 10') — 600
- CONTOUR MINOR (EVERY 2')
- PIPELINE MILEPOST — 7
- PIPELINE MILEPOST 10TH
- PROPERTY LINE — E
- UNDERGROUND WATERLINE — W
- UNDERGROUND COM. CABLE — UCOM
- UNDERGROUND POWERLINE — E
- UNDERGROUND SANITARY SEWER — S
- OVERHEAD POWERLINE — P
- OVERHEAD TELEPHONE — T
- VERIFIED PIPELINE
- FENCE — X — X — X — X — X —
- TOP / TOE

- TRANS. TOWER
- GUY ANCHOR
- HDD ENTRY/EXIT
- FIRE HYDRANT
- UTILITY POLE
- AERIAL MARKER
- ELEC., WATER, SAN. SEWER, GAS TELE. & STORM DRAIN MANHOLES
- WELL
- SEPTIC
- VALVE
- METER
- SPREAD BREAK

DATE OF AERIAL PHOTOGRAPHY: MAY 27, 2013

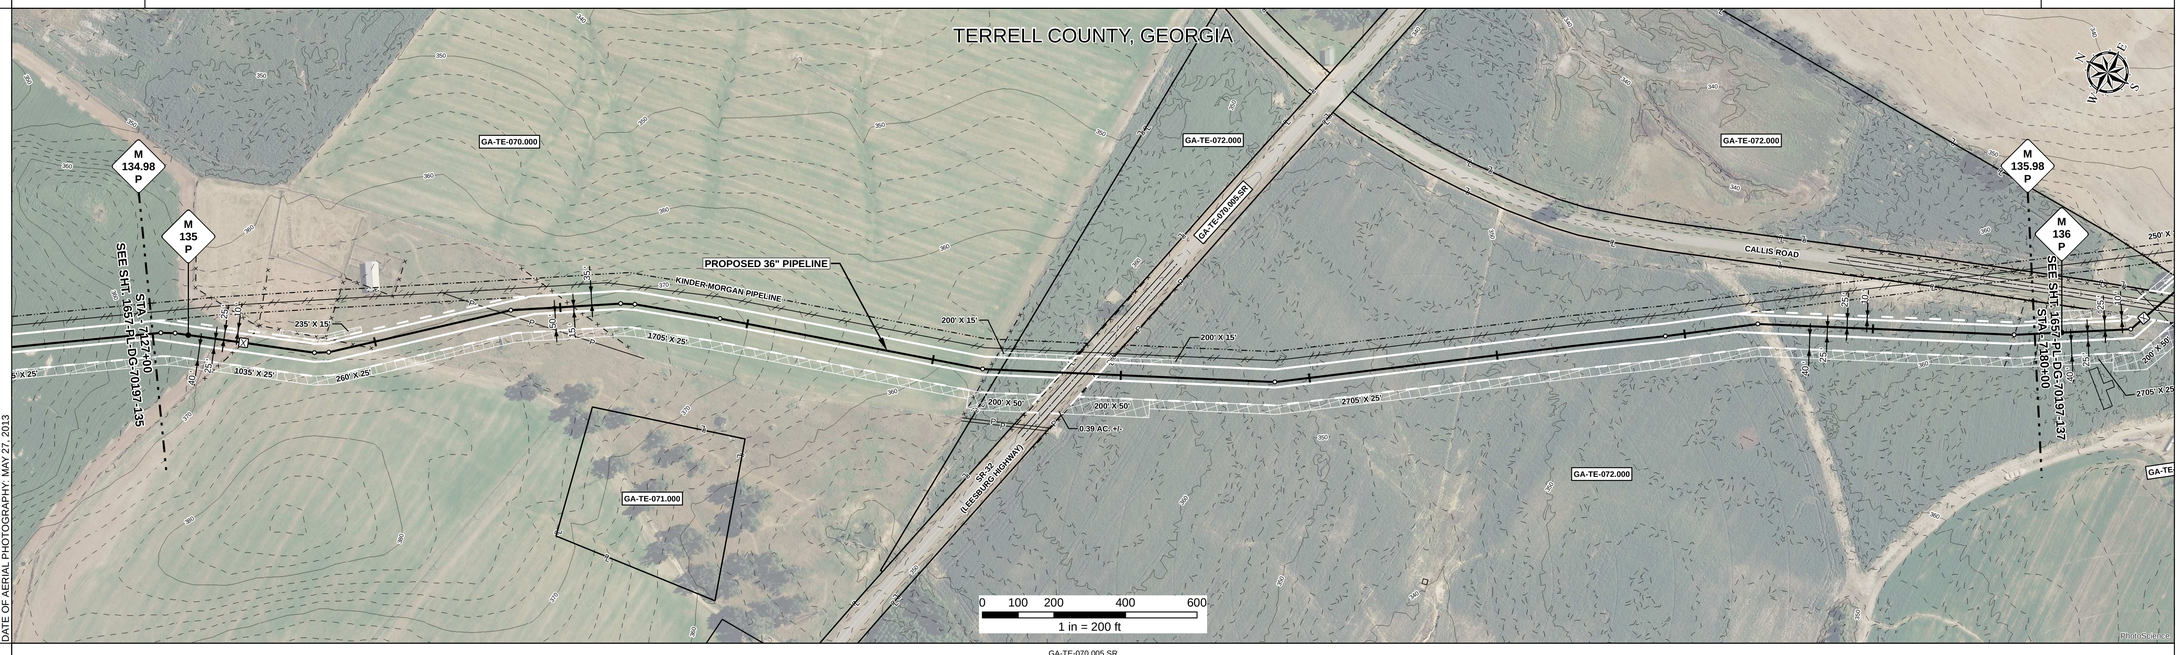

REFERENCE DRAWING

GA-TE-070.005.SR

ENVIRONMENTAL SURVEY DATA

7127+00	7180+00

SENSITIVE AREAS

7127+00	6a, 6b, 18	7180+00

PROFILE

SCALE:
HORIZONTAL: 1" = 200'
VERTICAL: 1" = 200'

THE LOCATION OF TRENCH PLUGS AND SLOPE BREAKERS ARE INTENDED TO BE USED AS A GUIDELINE ONLY. EXACT LOCATION TO BE DETERMINED IN THE FIELD AS DIRECTED BY THE CHIEF INSPECTOR.

- SLOPE BREAKERS/ARROW INDICATES DIRECTION
- TRENCH PLUG
- CP TEST STATION
- RECTIFIER
- DECOUPLER

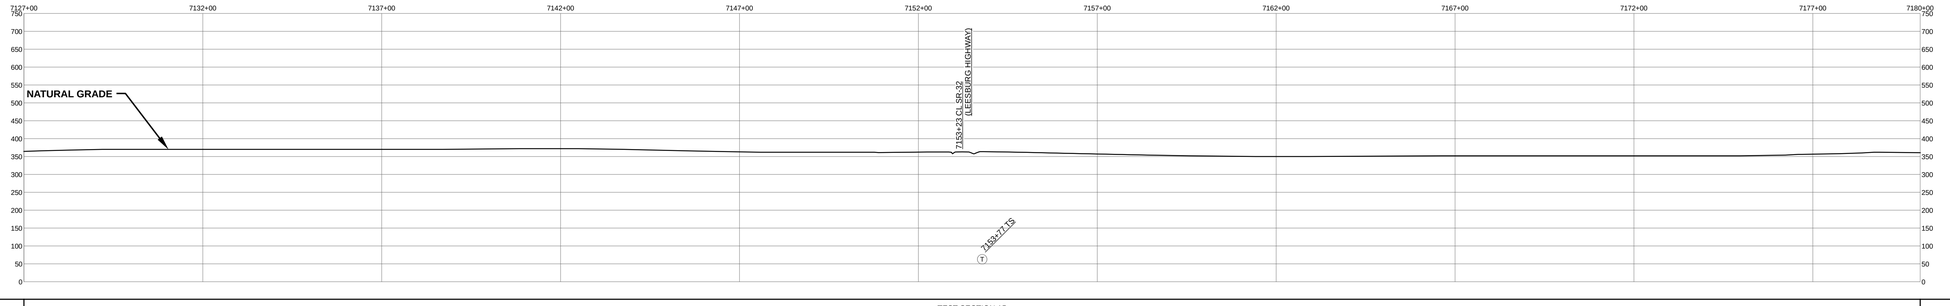

SLOPE BREAKER & TRENCH PLUG SPACING

CODE	% SLOPE	SPACING
A	< 5%	NO STRUCTURE
B	5 - 15%	300 FT
C	15 - 30%	200 FT
D	> 30%	100 FT

HYDROSTATIC TEST SECTION

TEST SECTION 15

REFERENCE DRAWINGS

DWG. NO.	DESCRIPTION

REVISIONS

REV	DRN	DATE	DESCRIPTION
0		06/29/2015	ISSUED FOR BID
1		03/14/2016	ISSUED FOR CONSTRUCTION

MATERIALS

ITEM NO.	DESCRIPTION	QTY
1	36" O.D. x 0.520" W.T., API 5L X70, FBE 16 MILS w/ I.D. EPOXY 1.7 MILS	5168 LF
4	36" O.D. x 0.750" W.T., API 5L X70, FBE 16 MILS, ARO 24 MILS, w/ I.D. EPOXY 1.7 MILS	132 LF

ENGINEERING APPROVALS

	BID		CONSTRUCTION	
TITLE	SIGNATURE	DATE	SIGNATURE	DATE
DRAWN BY: GIE	FSR	06/29/2015	FSR	03/14/2016
DRN. DATE: 01/04/2016				
CHECKED BY: GIE	DRS	06/29/2015	JC	03/14/2016
CHK. DATE:				

SABAL TRAIL PROJECT
PROPOSED 36" PIPELINE
STA. 7127+00 TO STA. 7180+00
ALIGNMENT SHEET

LOC. TERRELL COUNTY, GEORGIA

Sabal Trail TRANSMISSION SM

YEAR: 2017 | **SHEET:** 136 OF 492 | **SCALE:** 1" = 200' | **DWG.** 1657-PL-DG-70197-136 | **REV.** 1

Document Path: H:_GIS\1657\Deliverables\AlignmentSheets\FCS\PREAD\1657-PL-DG-70197-136.mxd

IS #