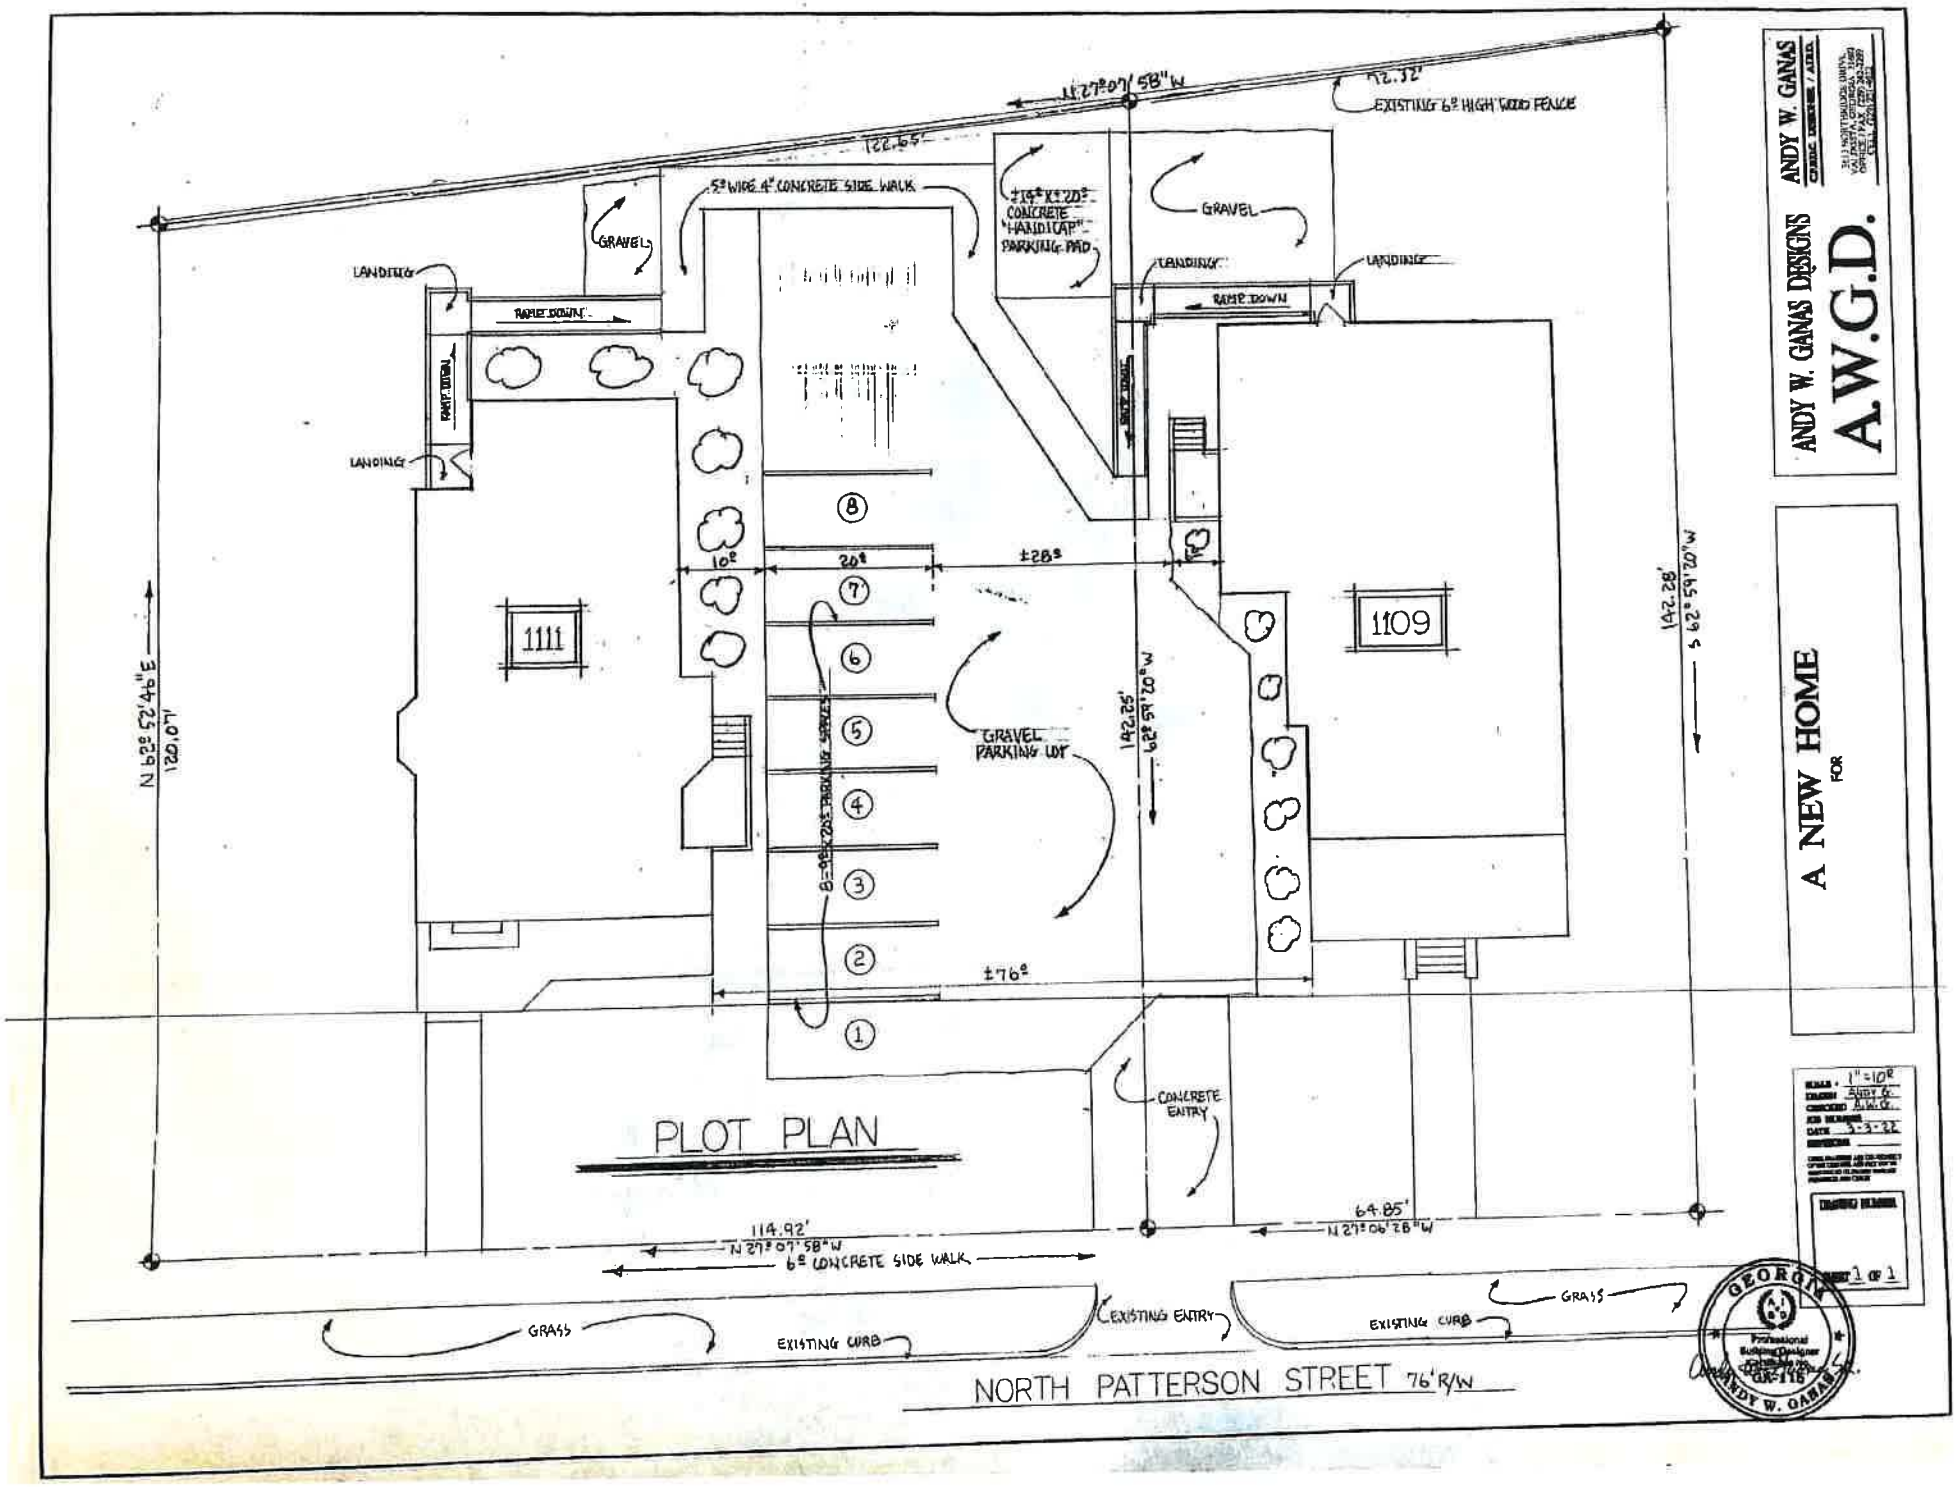

N 27°07'58"W
72.32'
EXISTING 6° HIGH WOOD FENCE
122.65'
5° WIDE 4" CONCRETE SIDE WALK
±14° X ±20° CONCRETE "HANDICAP" PARKING PAD
GRAVEL
GRAVEL
LANDING
LANDING
LANDING
RAMP DOWN
RAMP DOWN
RAMP DOWN
1111
1109
10°
20°
±28°
8
7
6
5
4
3
2
1
8-9° X 20° PARKING SPACES
GRAVEL PARKING LOT
142.25'
62°59'20"W
142.28'
S 62°59'20"W
N 62°52'46"E
120.07'
±76°
CONCRETE ENTRY
PLOT PLAN
114.92'
N 27°07'58"W
64.85'
N 27°06'28"W
6° CONCRETE SIDE WALK
GRASS
EXISTING CURB
EXISTING ENTRY
EXISTING CURB
GRASS
NORTH PATTERSON STREET 76' R/W
ANDY W. GANAS
CHIEF DESIGNER / A.D.D.
ANDY W. GANAS DESIGNS
A.W.G.D.
A NEW HOME
FOR
SCALE: 1" = 10'
DRAWN: ANDY G.
CHECKED: A.W.G.
DATE: 3-3-22
SHEET 1 OF 1
GEORGIA
Professional Building Designer
ANDY W. GANAS