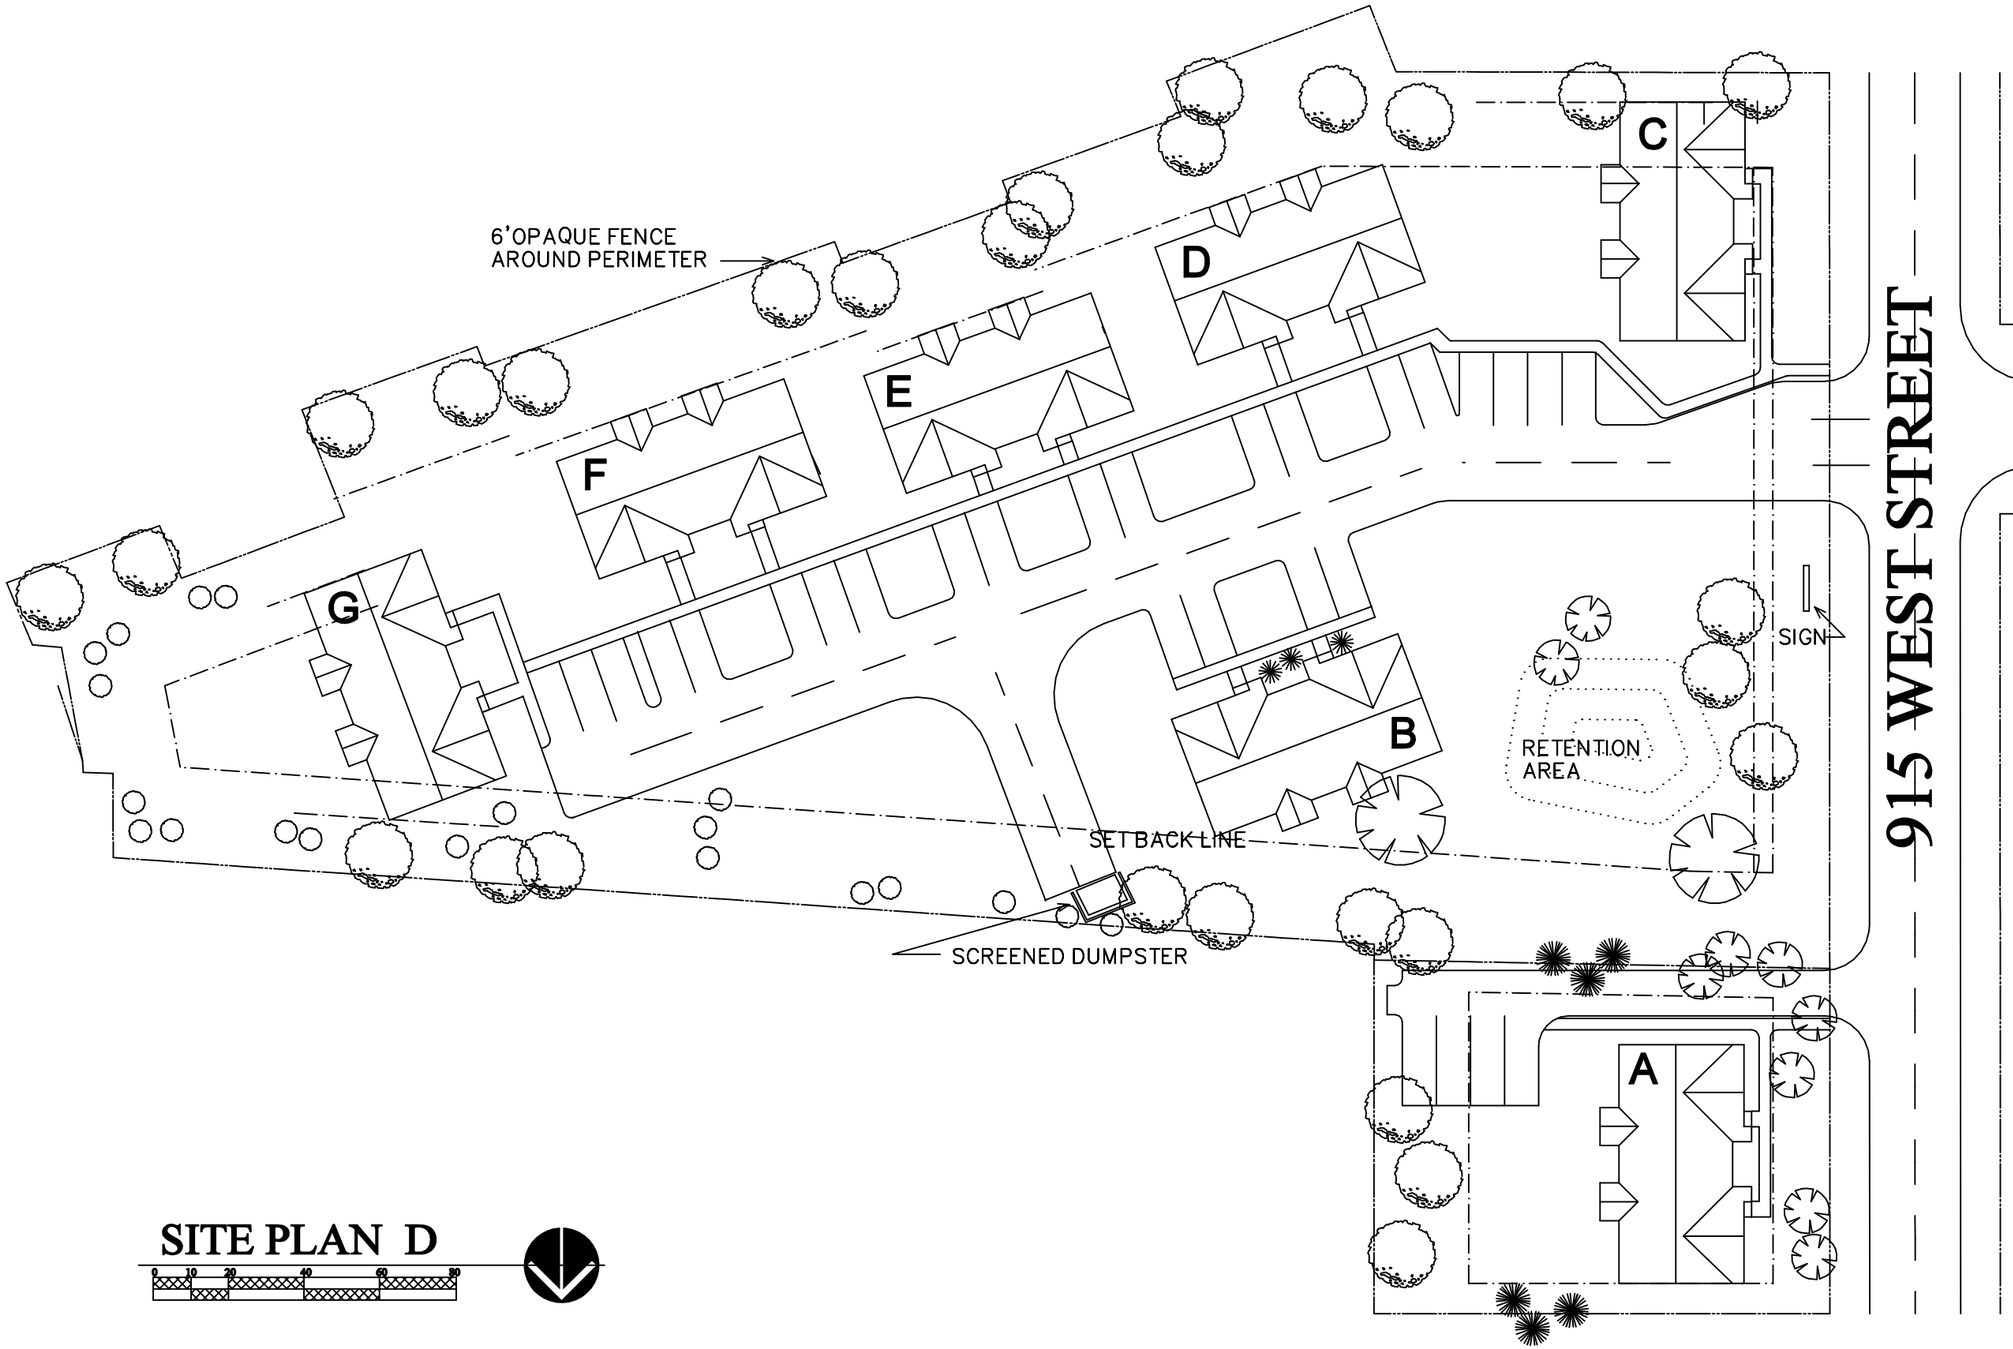

SITE PLAN D

0 10 20 40 60 80

SHEET OF

ROBINSON DUPLEXES

915 WEST STREET **VALDOSTA GA**

In all your ways acknowledge Him, and He shall direct your paths. - Proverbs 3:6

capayton & associates
P.O. BOX 2772 VALDOSTA, GEORGIA 31604 (229) 244-7331
* ARCHITECTURE * CONSTRUCTION
* SPACE PLANNING * CONSULTING

DRAWN BY:		BY:	DATE:
CHECKED BY:			
DATE:			
PROJECT #:		REVISIONS	

THE IDEAS, ART, THE PROPERTY OF THE ARCHITECT. THEY MAY NOT BE USED OR REPRODUCED WITHOUT WRITTEN PERMISSION OF ARCHITECT © ANTHONY PAYTON