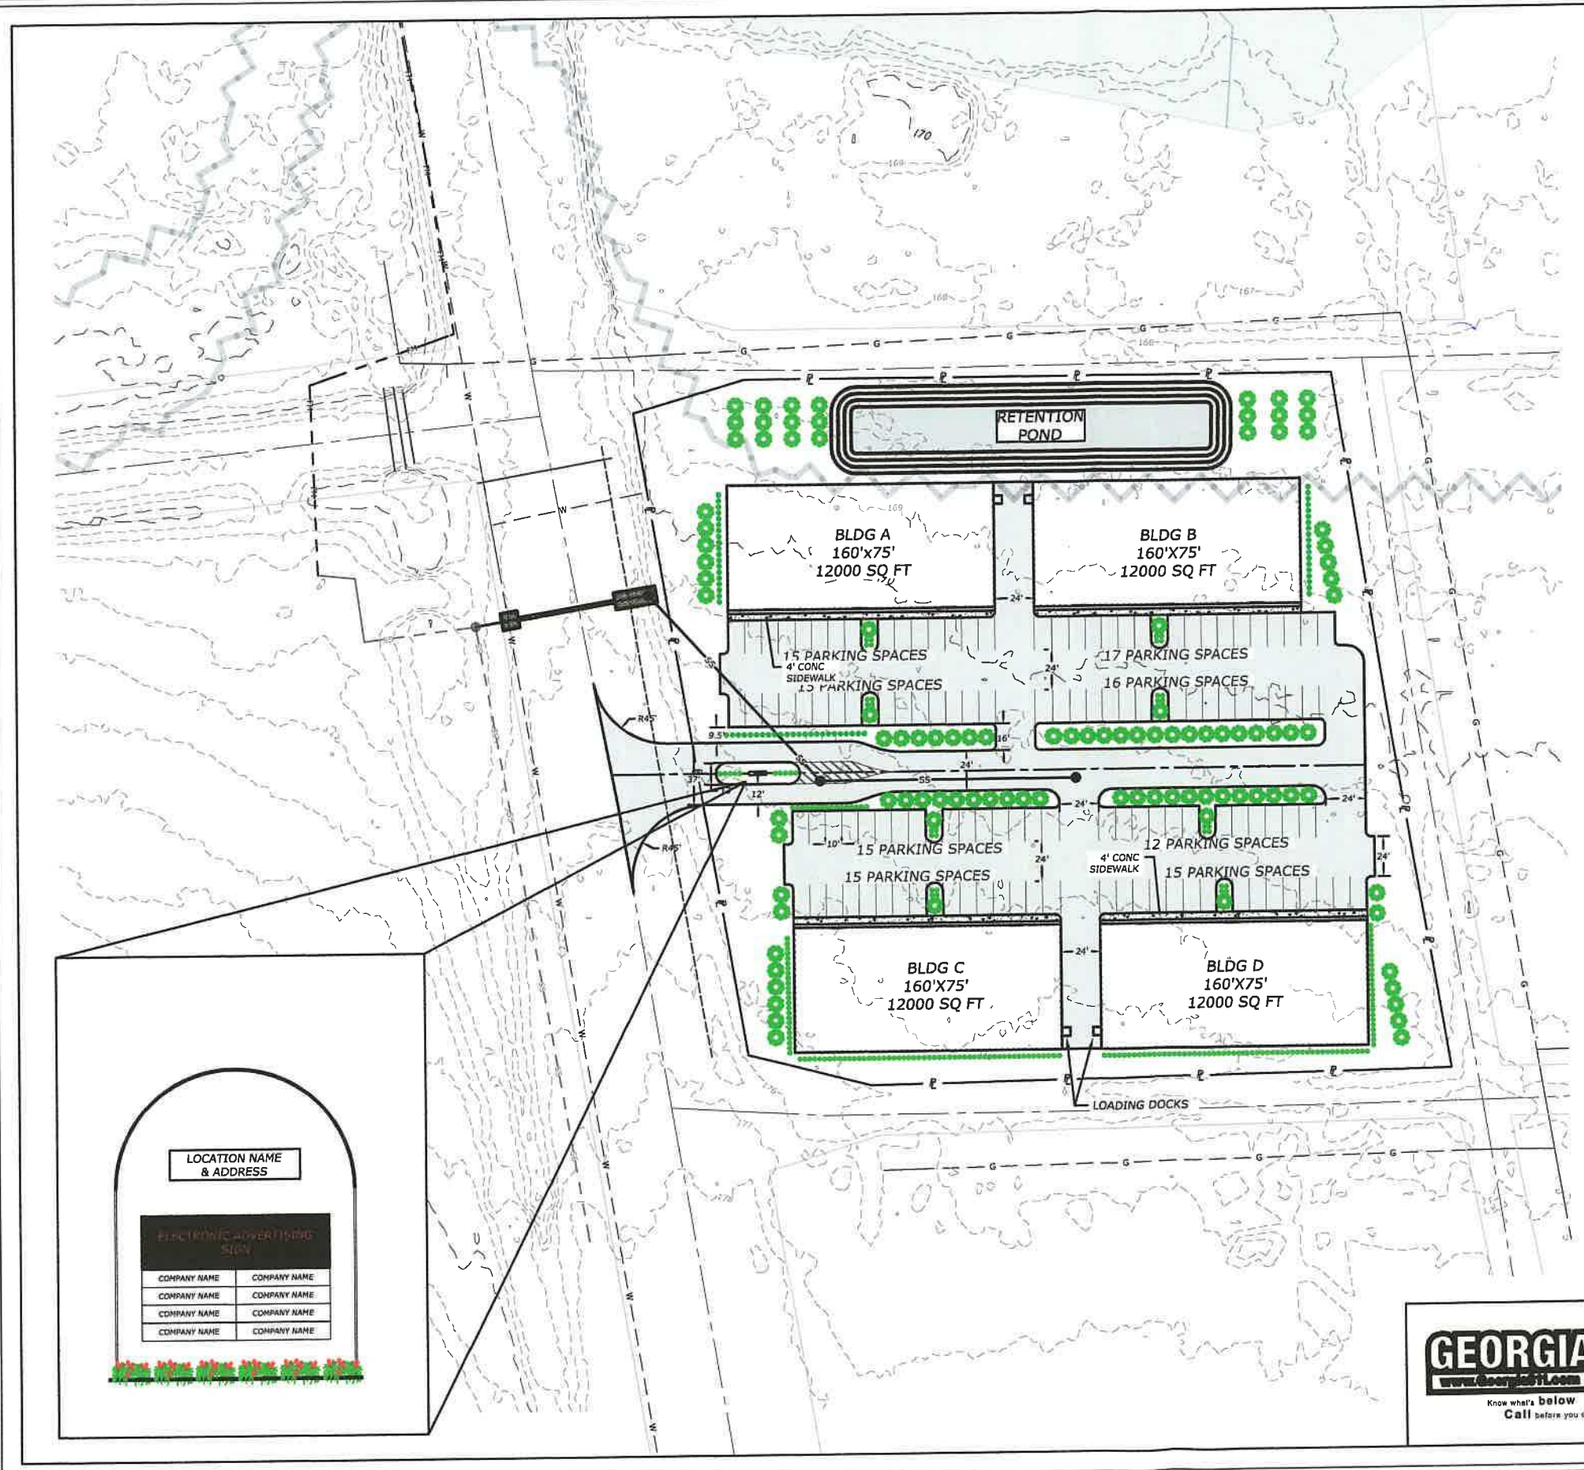

NOTICE:

THESE PLANS ARE NOT FOR CONSTRUCTION PURPOSES. THESE PLANS ARE 50% SUBMITTAL

NOT FOR CONSTRUCTION
PRELIMINARY ONLY

TOTAL UNITS: 4 BLDGS = 48,000 SF
TOTAL PARKING SPACES: 120

GEORGIA811
www.Georgia811.com
Know what's below
Call before you dig.

NOTE:
LOCATION OF UTILITIES SHOWN ARE APPROXIMATE. PLEASE CONTACT GEORGIA 811 BEFORE DIGGING.

ARROW ENGINEERING & CONSTRUCTION SERVICES DOES NOT GUARANTEE THAT ALL EASEMENTS WHICH MAY AFFECT THE PROPERTY ARE SHOWN HEREON AND ASSUMES NO LIABILITY FOR FAILURE TO CONFIRM UTILITY LOCATIONS PRIOR TO ANY DIGGING OR CONSTRUCTION.

0 40' 80'
1" = 40'

DRAWN BY	GNS	DATE	BY	DESCRIPTION
CHECKED BY	HLS			
PROJECT	23018			
CRD FILE				
DATE	8/15/2023			

© COPYRIGHT 2023
THIS DRAWING IS THE PROPERTY OF ARROW ENGINEERING AND CONSTRUCTION SERVICES AND MAY NOT BE REPRODUCED WITHOUT WRITTEN PERMISSION. DOCUMENTS OR PUBLIC RECORD MAY BE COPIED BUT NOT ALTERED.

LAYOUT PLAN FOR:

MADISON HWY PROJECT
EDWARD JENNINGS
LOCATED IN LL XXX OF THE 11TH L.D.
LOWNDES, GA

ARROW ENGINEERING
& CONSTRUCTION SERVICES
2621 HWY 84 EAST
VALDOSTA, GA 31606
(229)255-2120
LSANDERS@ARROWENGINEERINGGROUP.COM

GEORGIA REGISTERED No. 35112 PROFESSIONAL ENGINEER H. LARRY SANDERS
LEVEL II CERT. #28713

PROJECT: 23018

SHEET
C3.0

M:\2023\23018 Madison Hwy\02 DESIGN\01 DWG\23018-LINEWORK.dwg, Tue, 08/15/2023 1:27:38 PM