NOTICE:

THESE PLANS ARE NOT FOR CONSTRUCTION PURPOSES. THESE PLANS ARE 50% SUBMITTAL

DRAWING NOT TO SCALE

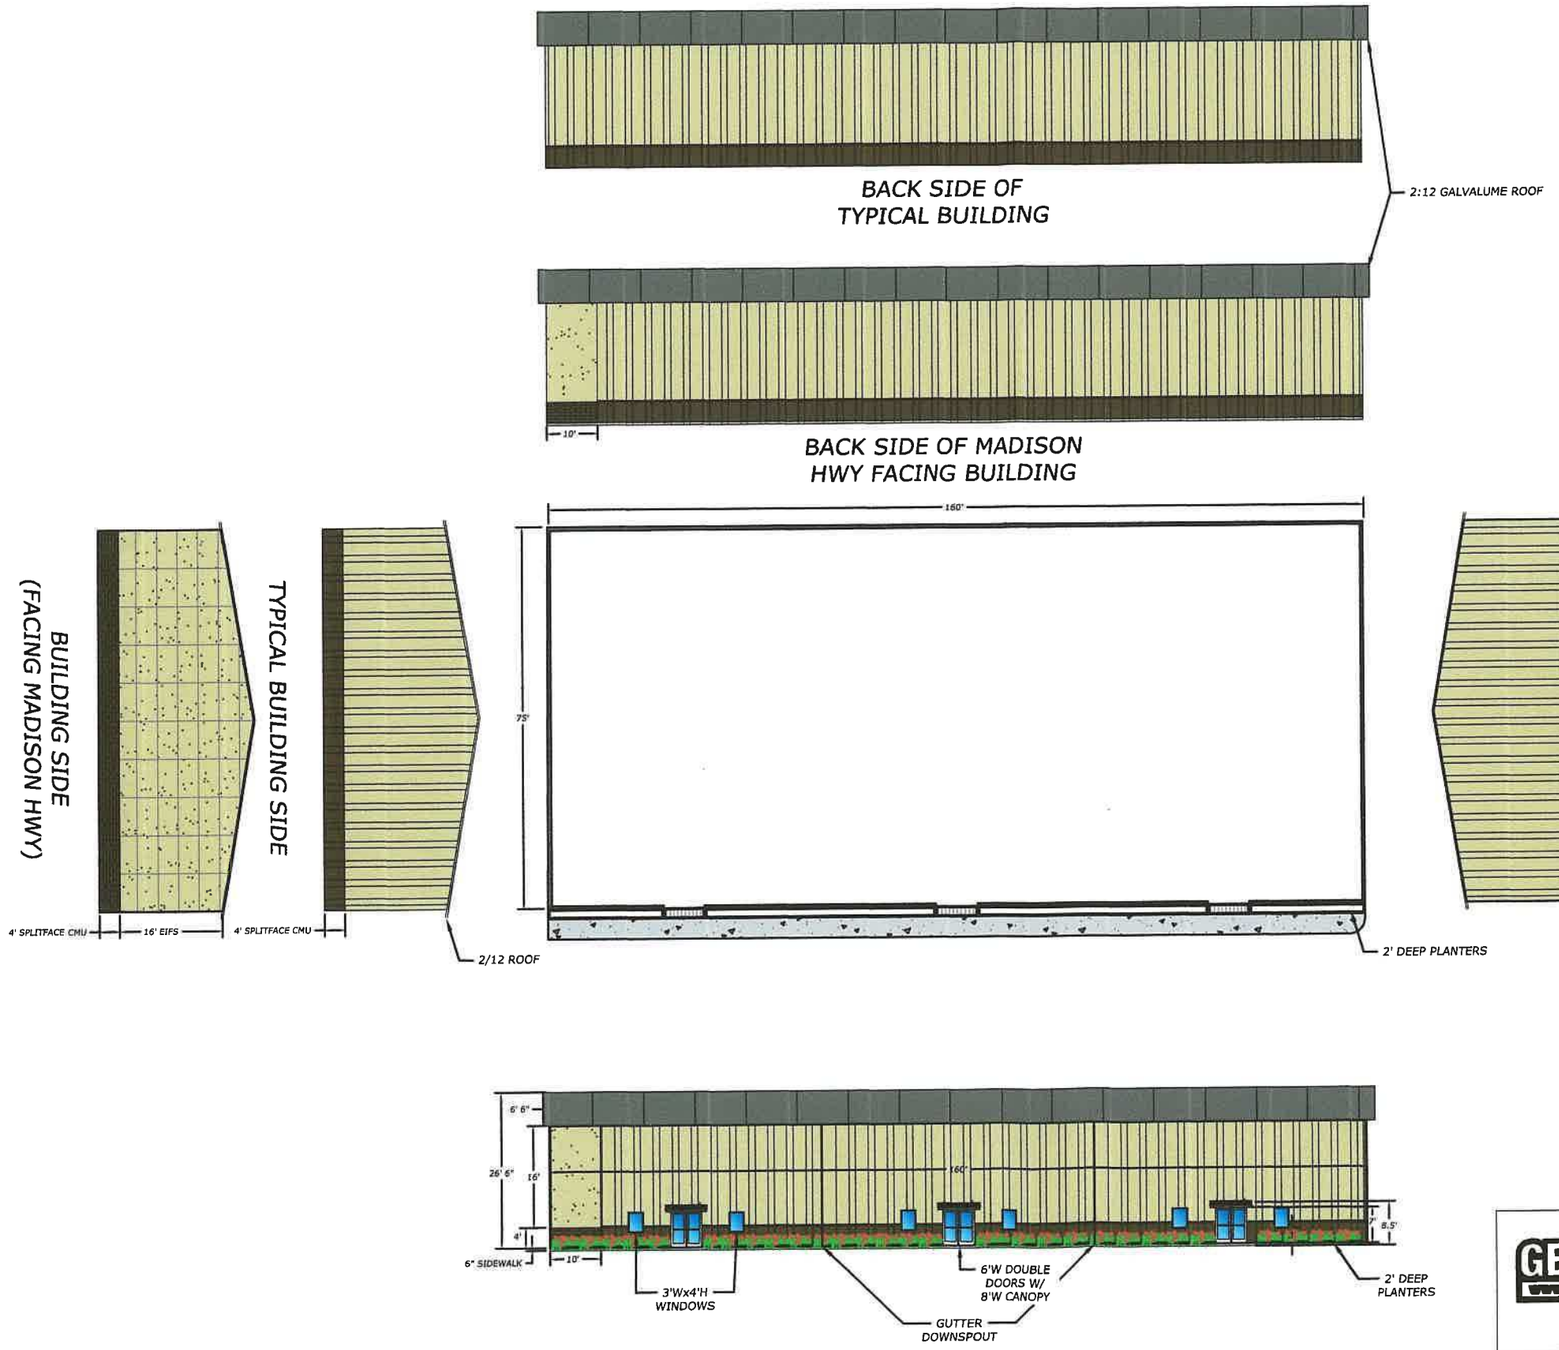

DESCRIPTION	BY	DATE

DRAWN BY	GNS
CHECKED BY	HLS
PROJECT	23018
CAD FILE	
DATE	8/15/2023

© COPYRIGHT 2023
ARROW ENGINEERING & CONSTRUCTION SERVICES
PROPERTY OF ARROW ENGINEERING AND CONSTRUCTION SERVICES AND MAY NOT BE REPRODUCED WITHOUT WRITTEN PERMISSION. OCCUPANTS OF PUBLIC ACCESS MAY BE GIVEN LIMITED

CONCEPTUAL PLAN FOR:

MADISON HWY PROJECT
EDWARD JENNINGS

LOCATED IN LL XXX OF THE 11TH L.D.
LOWNDES, GA

ARROW ENGINEERING
& CONSTRUCTION SERVICES
2621 HWY 84 EAST
VALDOSTA, GA 31606
(229)335-2120
LSANDERS@ARROWENGINEERINGGROUP.COM

GEORGIA REGISTERED No. 33112 PROFESSIONAL ENGINEER H. LARRY SANDERS

LEVEL II CERT. #28713

PROJECT: 23018

SHEET
C6.0

GEORGIA811 www.ga811.com
Know what's **below**
Call before you dig.

NOTE:
LOCATION OF UTILITIES SHOWN ARE APPROXIMATE. PLEASE CONTACT GEORGIA 811 BEFORE DIGGING.

ARROW ENGINEERING & CONSTRUCTION SERVICES DOES NOT GUARANTEE THAT ALL EASEMENTS WHICH MAY AFFECT THE PROPERTY ARE SHOWN HEREON AND ASSUMES NO LIABILITY FOR FAILURE TO CONFIRM UTILITY LOCATIONS PRIOR TO ANY DIGGING OR CONSTRUCTION.

M:\2023\23018 Madison Hwy\02 DESIGN\01 DWG\23018-LINEWORK.dwg, Tue, 08/15/2023 1:24:19 PM