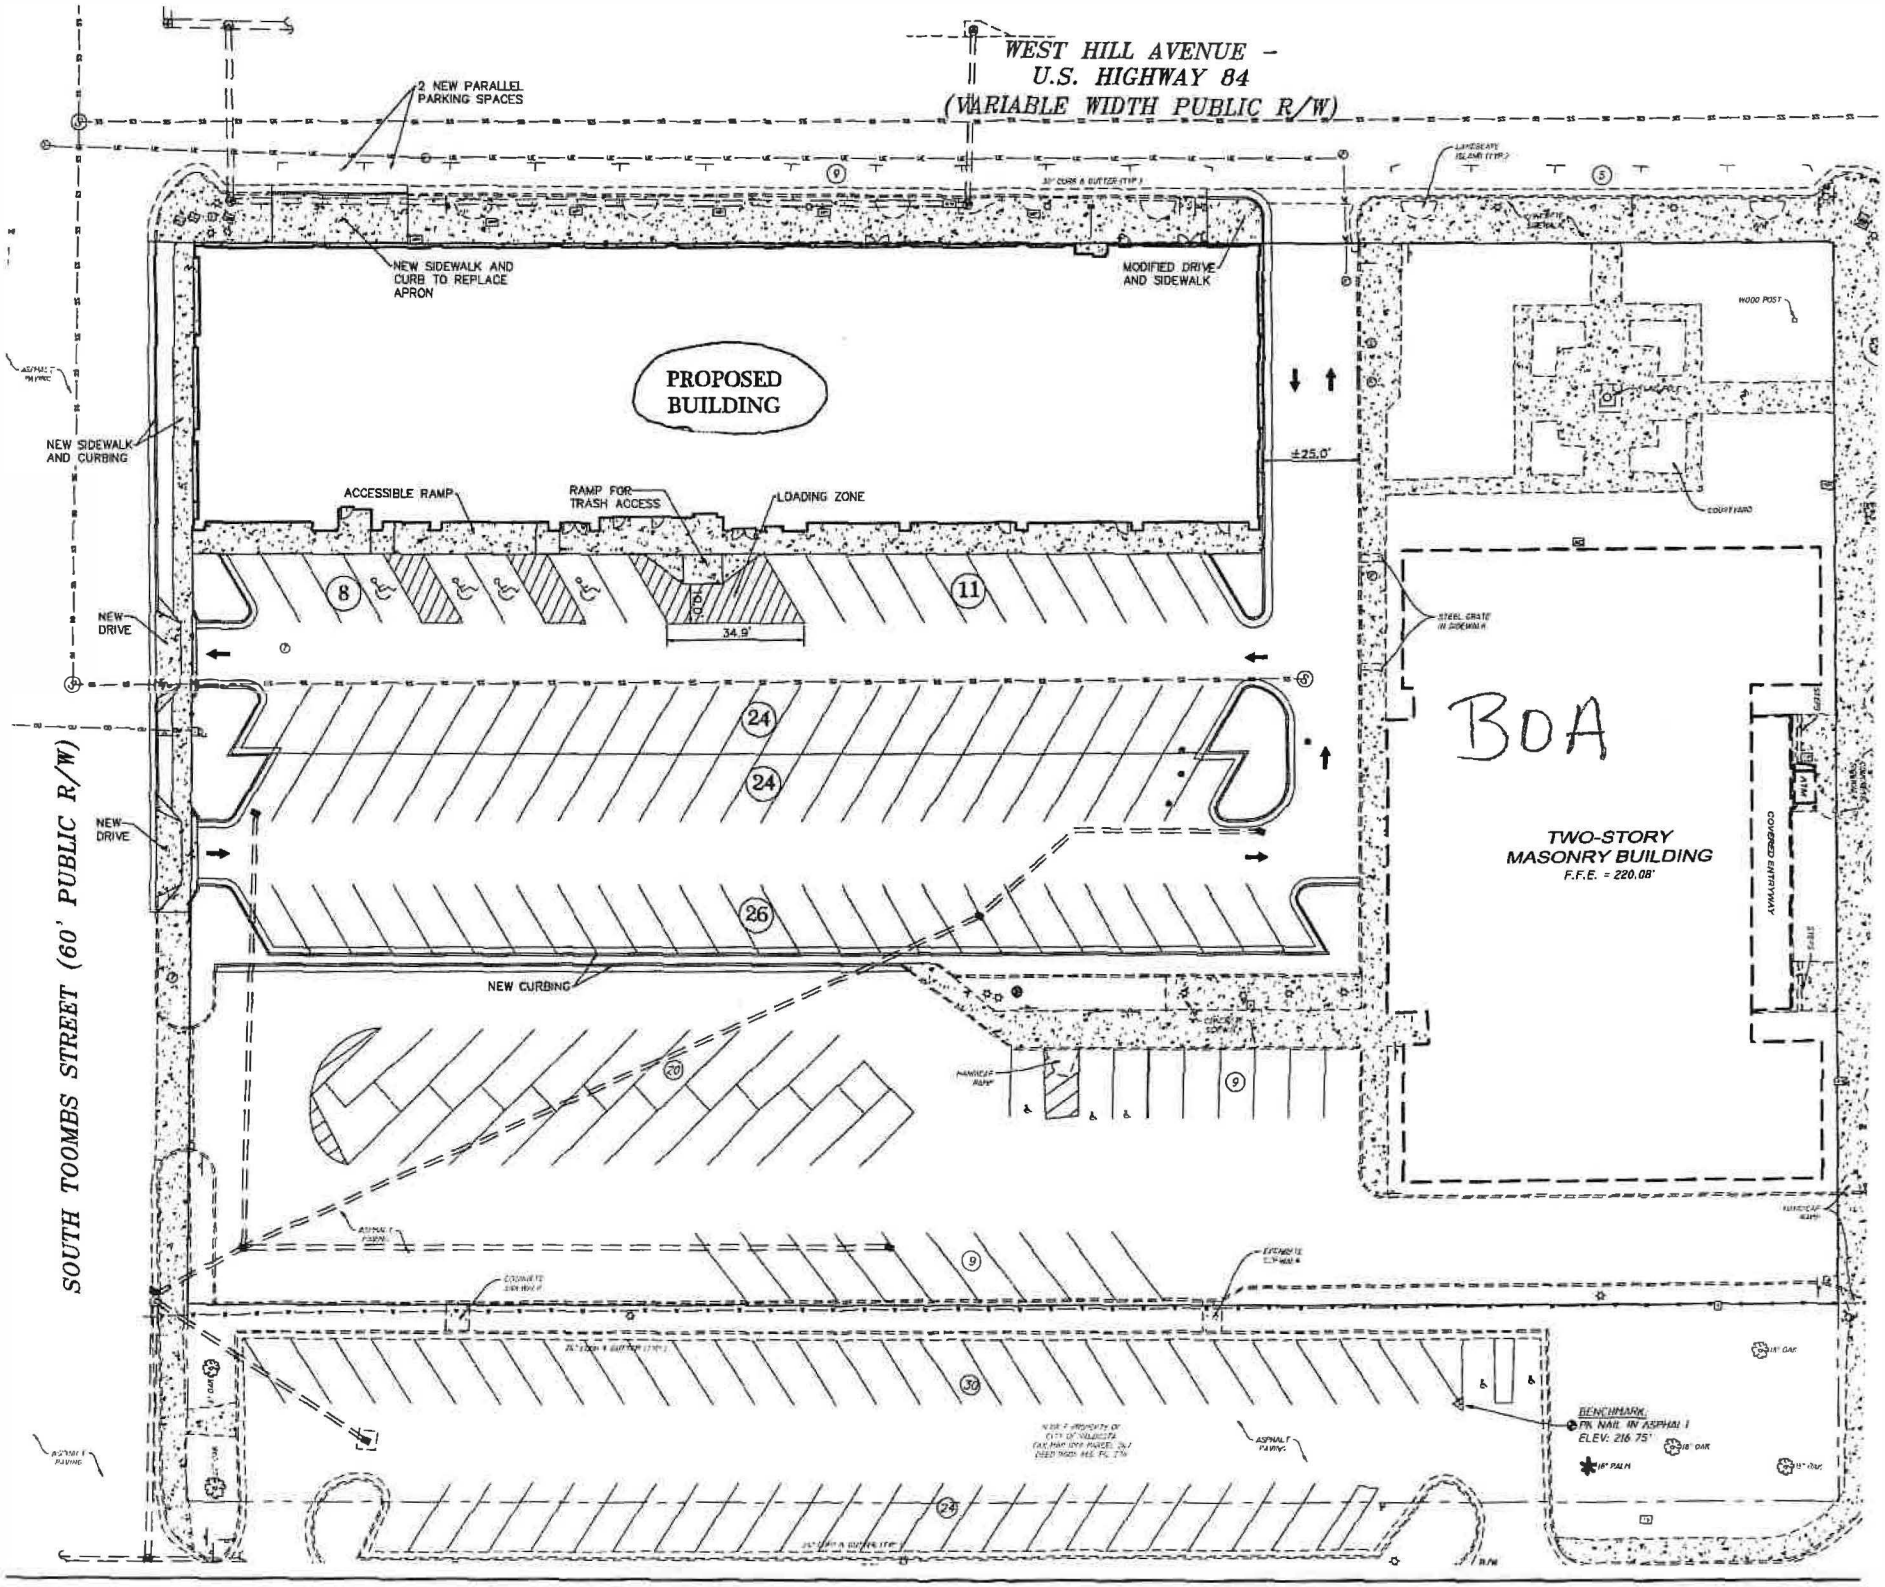
WEST HILL AVENUE -
U.S. HIGHWAY 84
(VARIABLE WIDTH PUBLIC R/W)
2 NEW PARALLEL PARKING SPACES
NEW SIDEWALK AND CURB TO REPLACE APRON
MODIFIED DRIVE AND SIDEWALK
PROPOSED BUILDING
NEW SIDEWALK AND CURBING
ACCESSIBLE RAMP
RAMP FOR TRASH ACCESS
LOADING ZONE
±25.0'
34.9'
NEW DRIVE
NEW DRIVE
NEW CURBING
SOUTH TOOMBS STREET (60' PUBLIC R/W)
BOA
TWO-STORY MASONRY BUILDING
F.F.E. = 220.08'
COVERED WALKWAY
COURTYARD
STEEL GRATE IN SIDEWALK
BENCHMARK:
PK NAIL IN ASPHALT
ELEV: 216.75'