EXHIBIT A

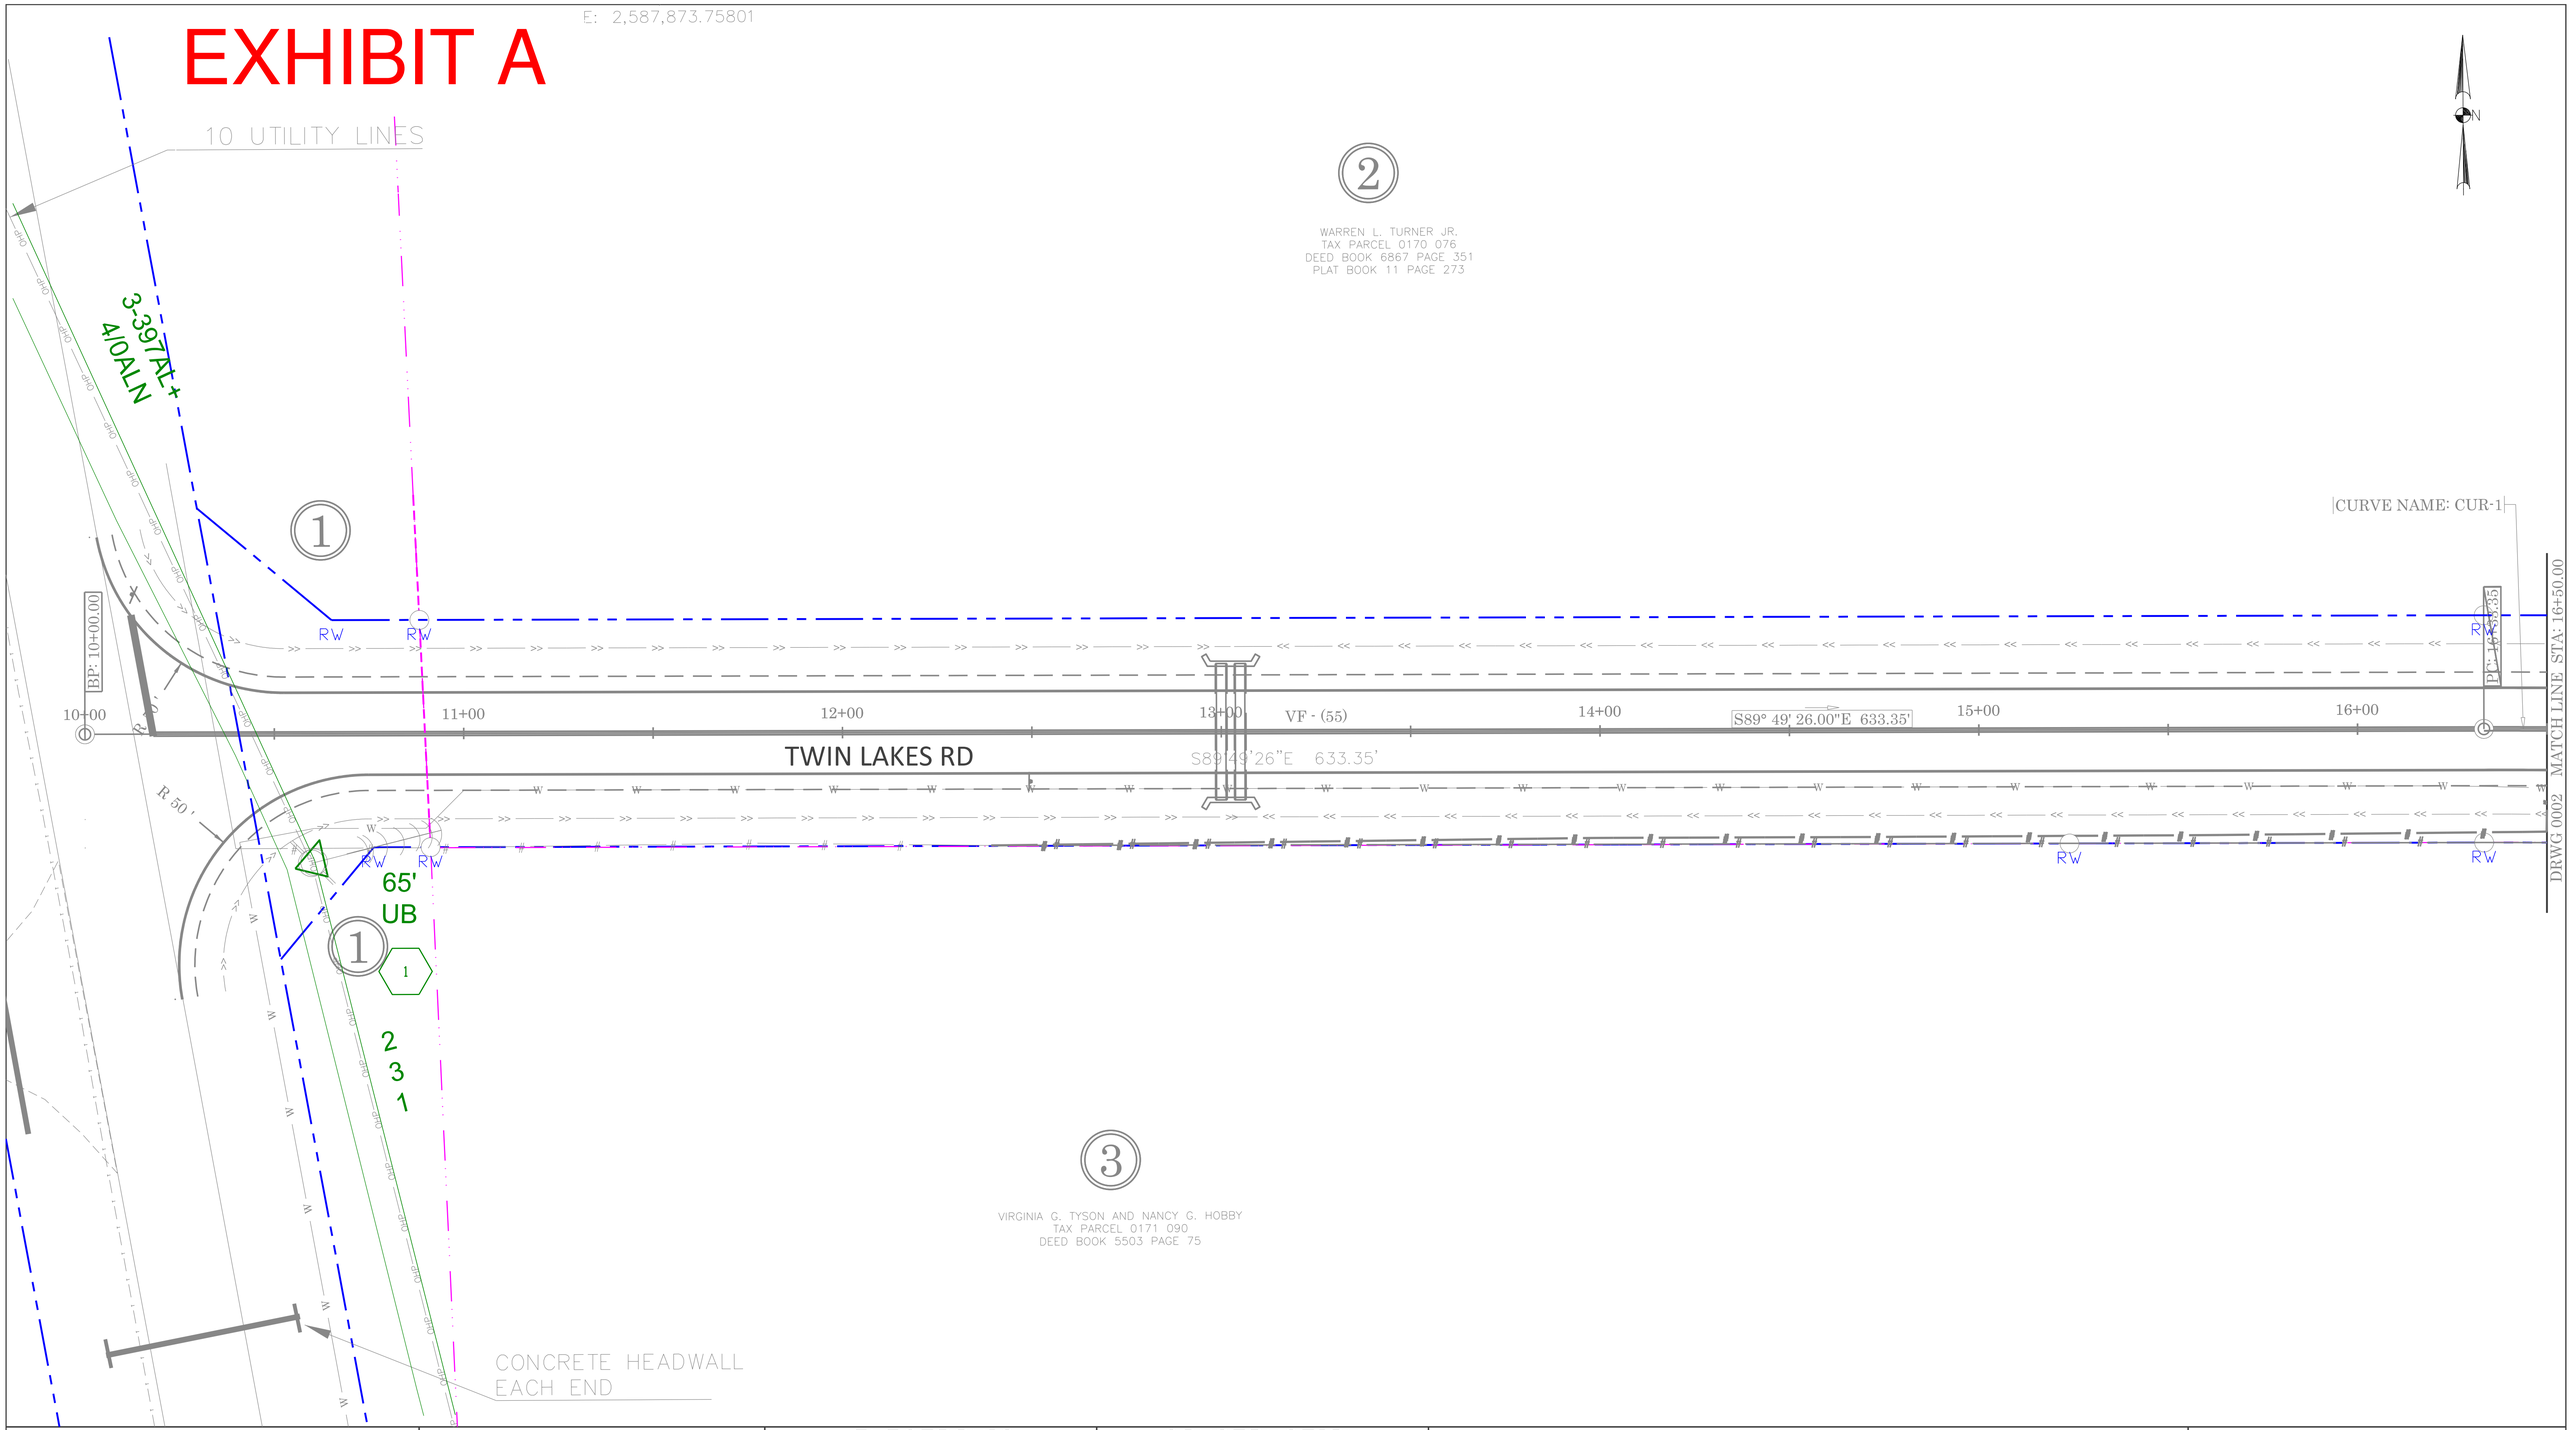

SCALE IN FEET

0 20 40 80

ELECTRONIC FILE DATE	CONSTRUCTION REVISION DATE
PLANS DATE: 09/11/2025	REVISION DATE:
PLANS DATE:	REVISION DATE:
PLANS DATE:	REVISION DATE:
PLANS DATE:	REVISION DATE:
PLANS DATE:	REVISION DATE:

ENGINEERED BY: JAYDE ZIMMER DATE: SEPT 2025
PROJECT TITLE: Twin Lakes Road Paving and Drainage Improvements
PROJECT #:
WORK ORDER #: PI: 0016280
REGION: VALDOSTA AREA HQ: VALDOSTA
COUNTY: LOWNDES
MAP REFERENCE: 0741-0162 DWG #: 0001

Georgia Power