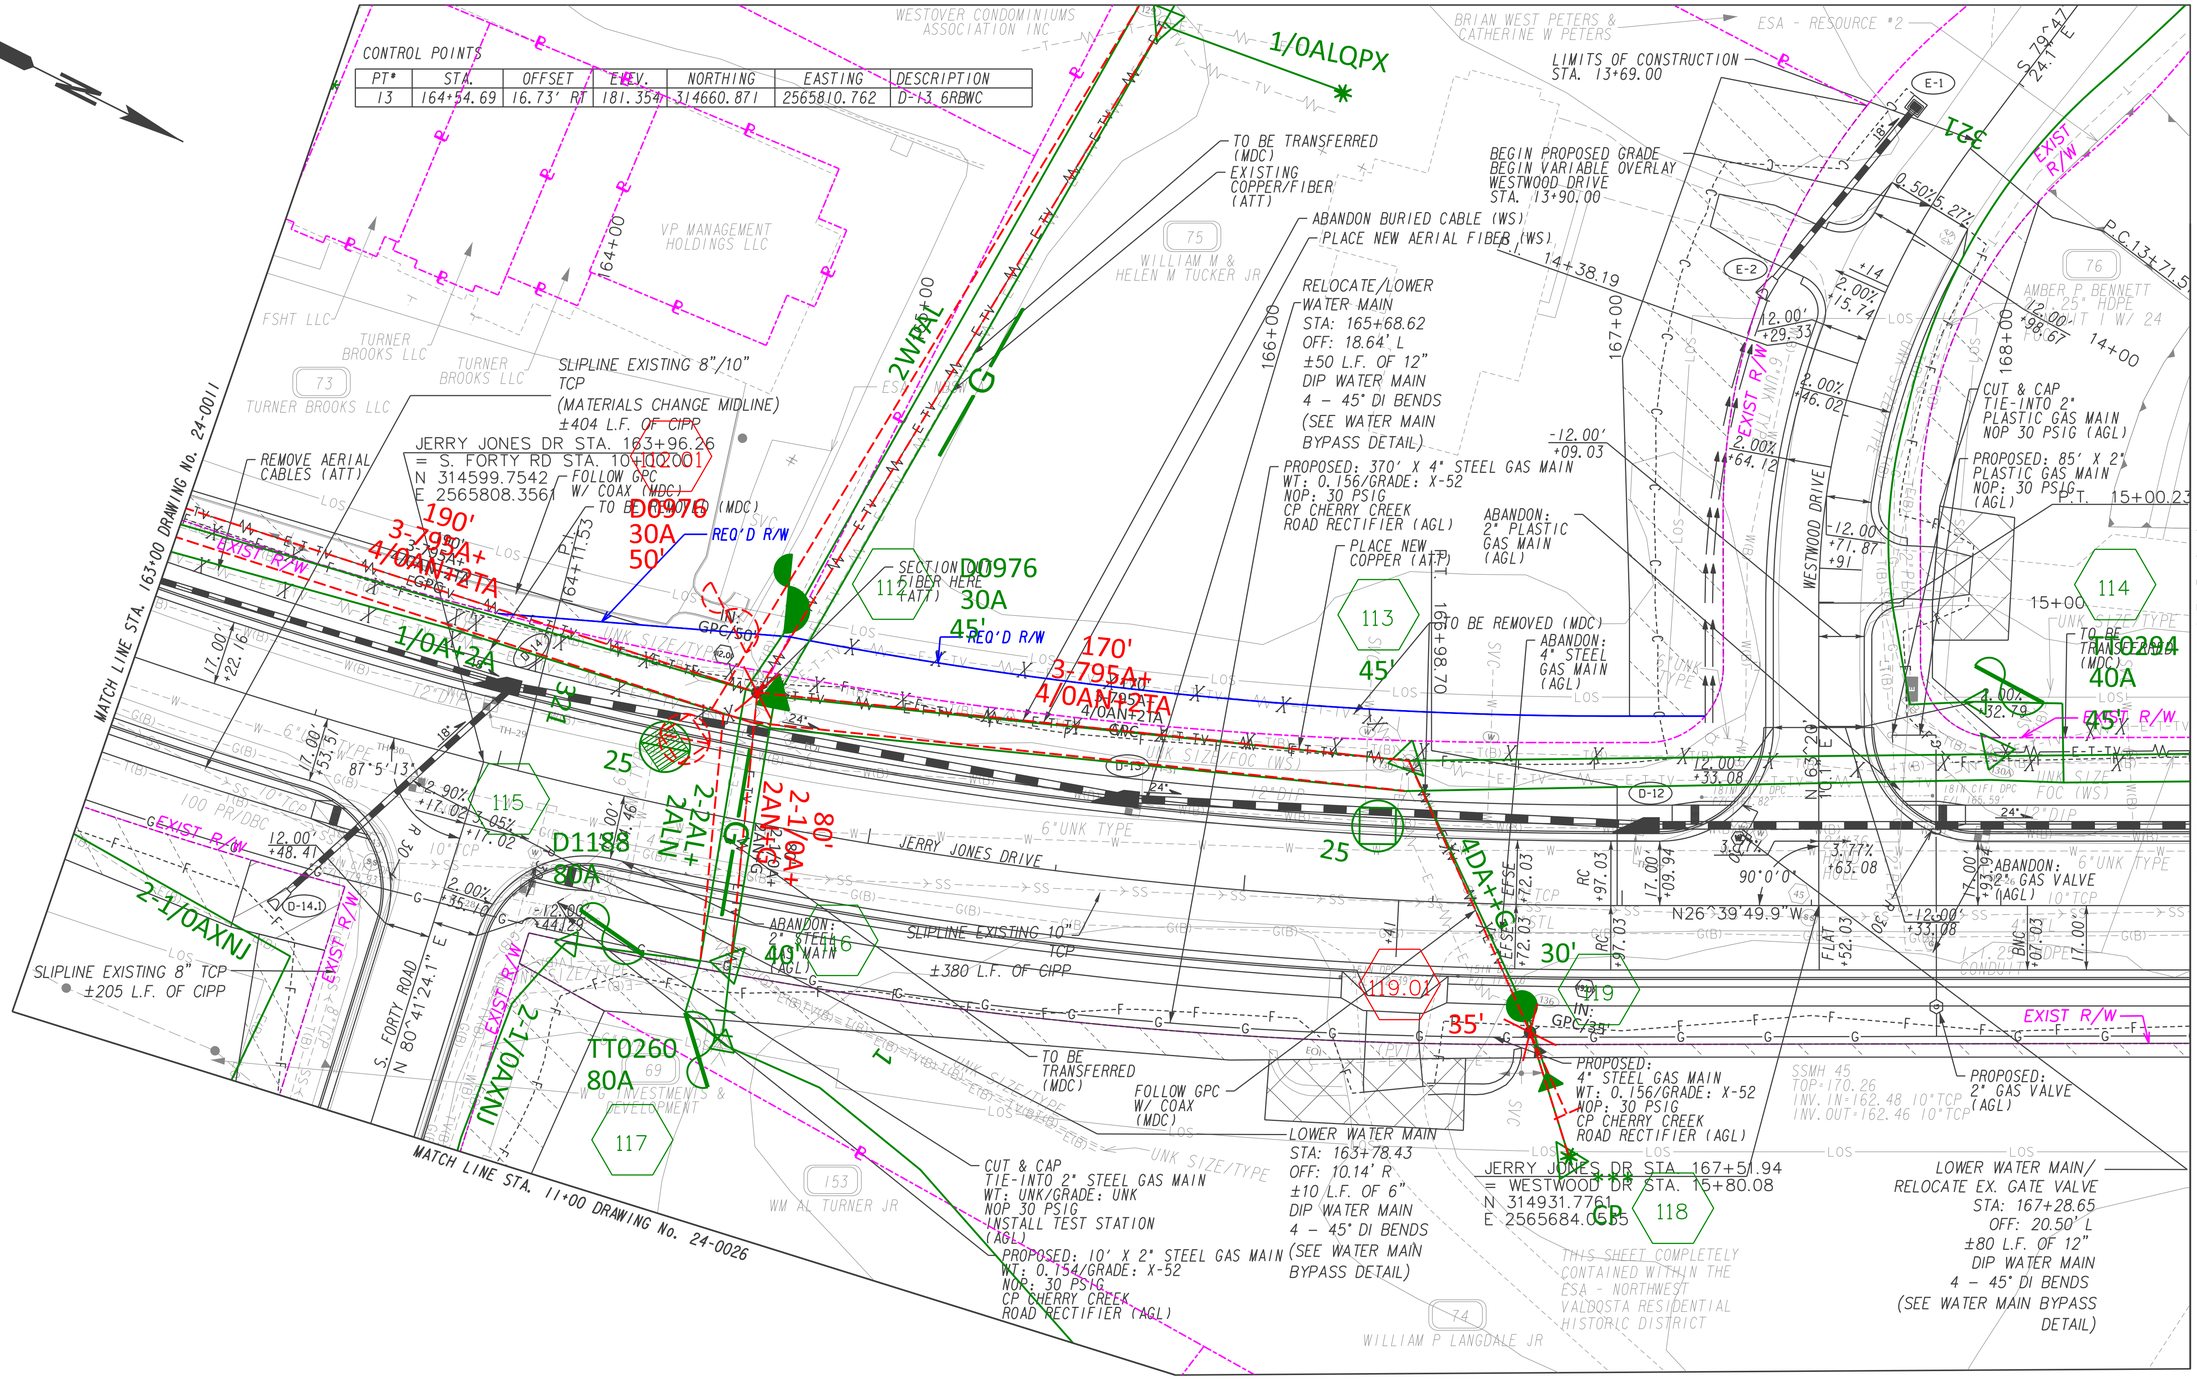

ARC FLASH

target ZERO Every day, every job, safety.

SCALE IN FEET
0 20 40 80

ELECTRONIC FILE DATE	CONSTRUCTION REVISION DATE
PLANS DATE: 10/31/2018	REVISION DATE: 09/22/2020
PLANS DATE: 08/18/2020	REVISION DATE: 11/03/2020
PLANS DATE: 01/24/2022	REVISION DATE: 08/10/2021
PLANS DATE: 09/04/2024	REVISION DATE: 08/20/2021
PLANS DATE:	REVISION DATE:

ENGINEERED BY: SELINA JONAS — DATE: JAN 2019
PROJECT TITLE: CR 784/JERRYJONES DR/EAGER RD FROM BAYTREE RD TO OAK ST
PROJECT #:
WORK ORDER #: GP892H16620 — PI: 0014134
REGION: VALDOSTA AREA — HQ: VALDOSTA
COUNTY: LOWNDES
MAP REFERENCE: 0717-0216 — DWG #: 24-0012

Georgia Power

Attachment: PI 0014134 - Copy Sent (3929 : Relocation Agreement with and Payment to Georgia Power Regarding PI# 0014134)