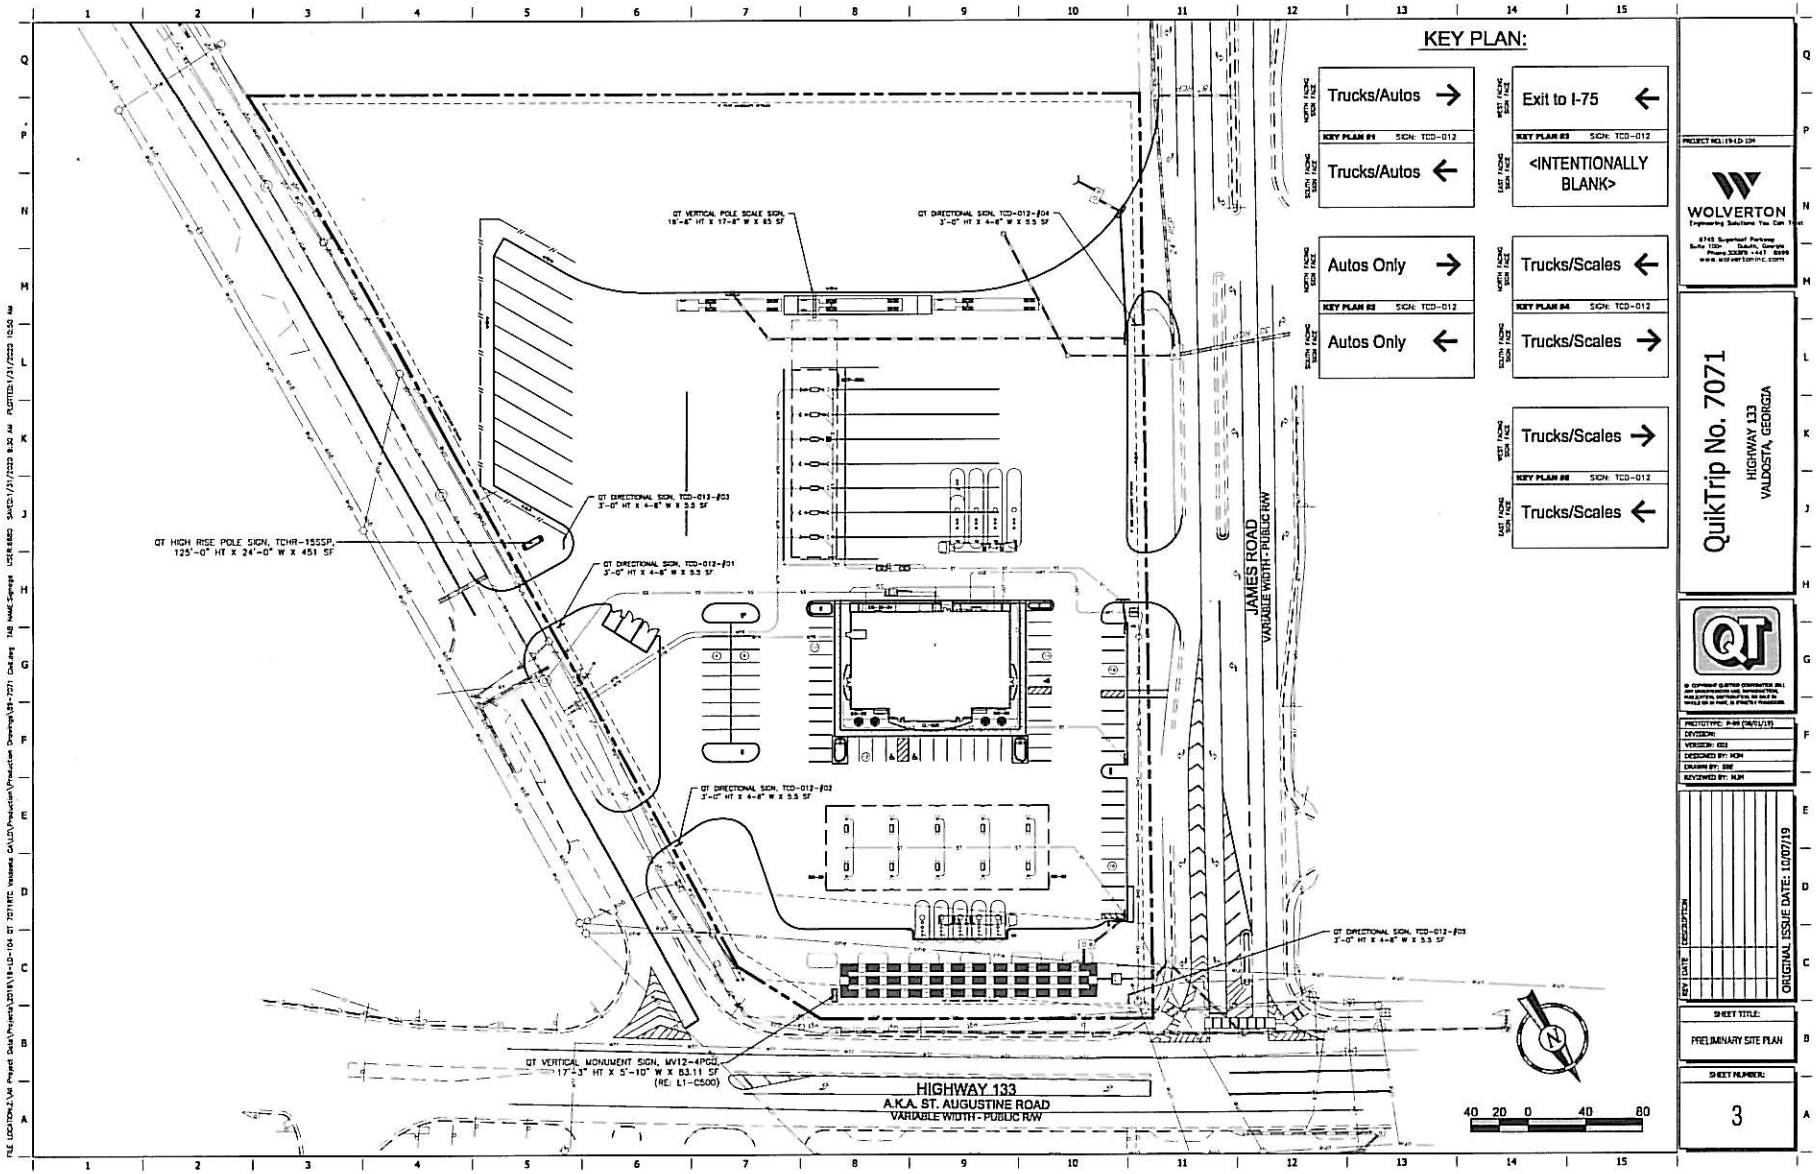
KEY PLAN:
Trucks/Autos
Trucks/Autos
KEY PLAN #1 SIGN: TCD-012
Exit to I-75
<INTENTIONALLY BLANK>
KEY PLAN #3 SIGN: TCD-012
Autos Only
Autos Only
KEY PLAN #2 SIGN: TCD-012
Trucks/Scales
Trucks/Scales
KEY PLAN #4 SIGN: TCD-012
Trucks/Scales
Trucks/Scales
KEY PLAN #5 SIGN: TCD-012
QT VERTICAL POLE SCALE SIGN, 18'-6" HT X 17'-8" W X 65 SF
QT DIRECTIONAL SIGN, TCD-012-#04 3'-0" HT X 4'-6" W X 5.5 SF
QT DIRECTIONAL SIGN, TCD-012-#03 3'-0" HT X 4'-6" W X 5.5 SF
QT HIGH RISE POLE SIGN, TCHR-155SP, 125'-0" HT X 24'-0" W X 451 SF
QT DIRECTIONAL SIGN, TCD-012-#01 3'-0" HT X 4'-6" W X 5.5 SF
QT DIRECTIONAL SIGN, TCD-012-#02 3'-0" HT X 4'-6" W X 5.5 SF
QT DIRECTIONAL SIGN, TCD-012-#05 3'-0" HT X 4'-6" W X 5.5 SF
QT VERTICAL MONUMENT SIGN, MV12-4PCS 17'-3" HT X 5'-10" W X 83.11 SF (RE: L1-C500)
JAMES ROAD
VARIABLE WIDTH - PUBLIC R/W
HIGHWAY 133
A.K.A. ST. AUGUSTINE ROAD
VARIABLE WIDTH - PUBLIC R/W
40 20 0 40 80
WOLVERTON
QuikTrip No. 7071
HIGHWAY 133
VALDOSTA, GEORGIA
ORIGINAL ISSUE DATE: 10/07/19
SHEET TITLE:
PRELIMINARY SITE PLAN
SHEET NUMBER:
3