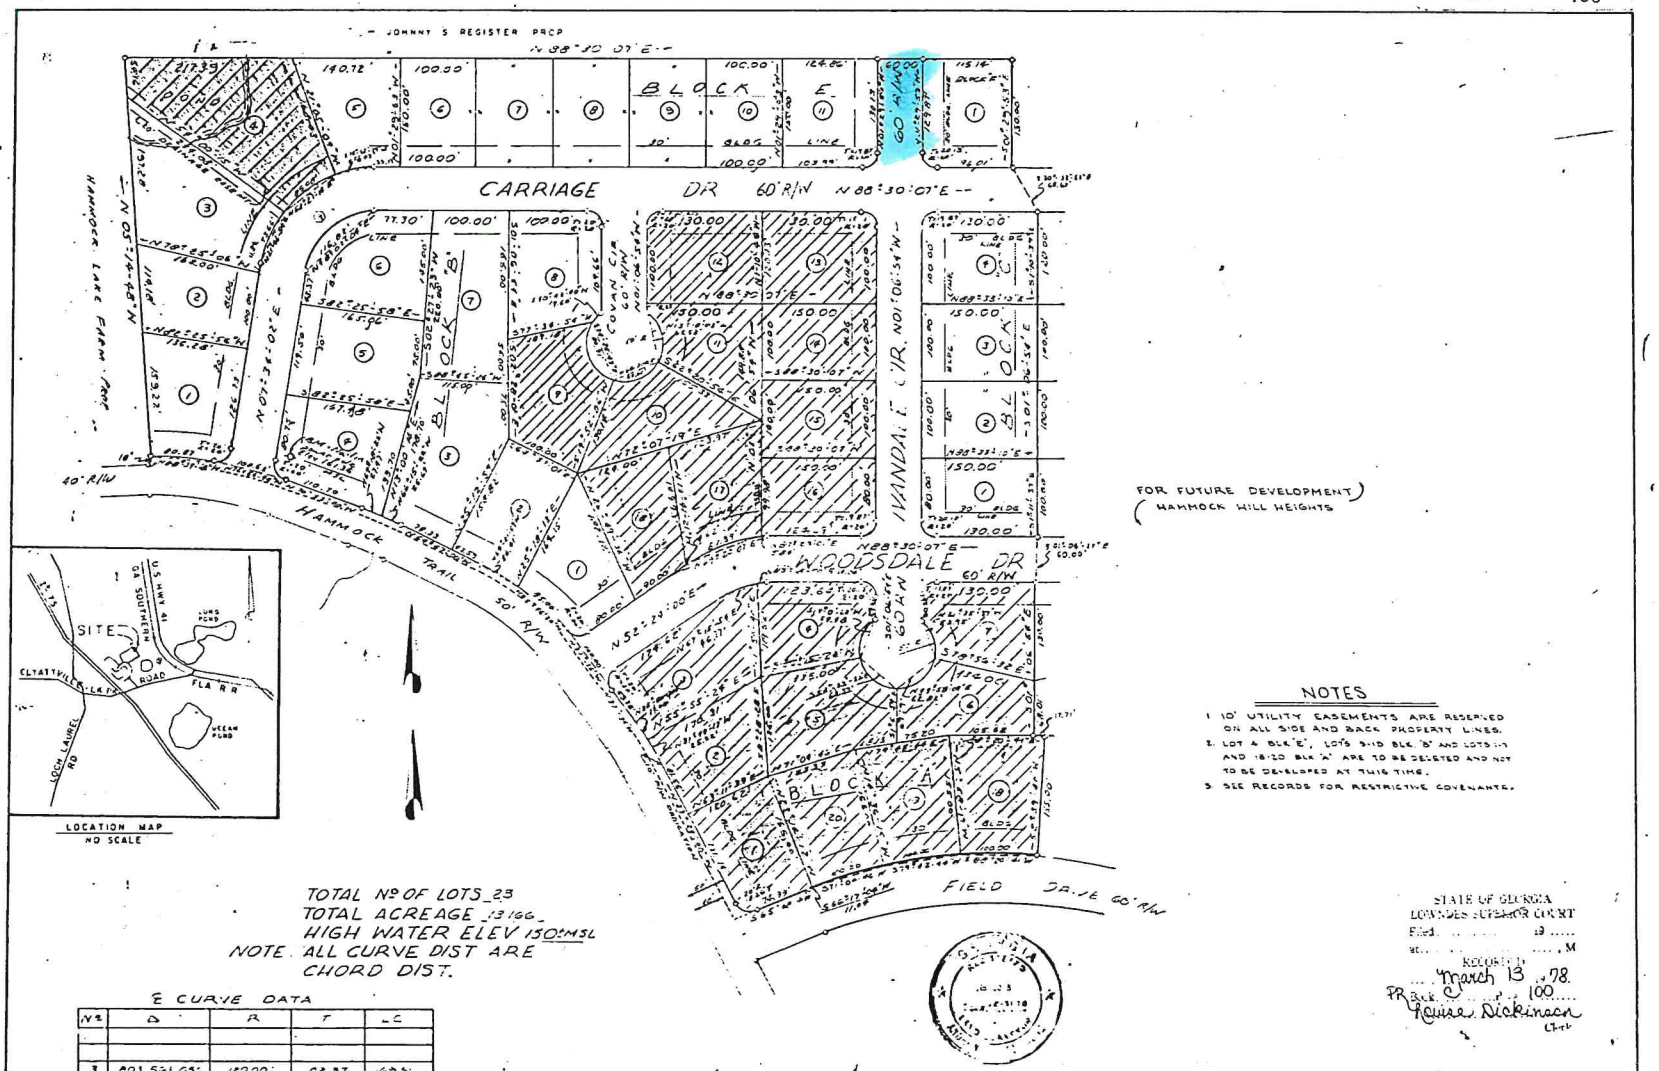

TOTAL Nº OF LOTS 23
TOTAL ACREAGE 13.166
HIGH WATER ELEV 130'MSL
NOTE ALL CURVE DIST ARE CHORD DIST.

E CURVE DATA

Nº	Δ	R	T	LC
3	80° 52' 03"	120.00'	102.87'	149.51'
4	35° 06' 07"	120.00	33.10	75.21'

NOTES

1. 10' UTILITY EASEMENTS ARE RESERVED ON ALL SIDE AND BACK PROPERTY LINES.
2. LOT 4 BLK 'E', LOTS 3 AND BLK 'B' AND LOTS 1-3 AND 18-20 BLK 'A' ARE TO BE DELETED AND NOT TO BE DEVELOPED AT THIS TIME.
3. SEE RECORDS FOR RESTRICTIVE COVENANTS.

We, the undersigned owner(s) and/or mortgagee(s) of _____, HAMMOCK HILL HEIGHTS Subdivision Section I hereby offer to dedicate and/or reserve for public use the rights-of-way, easements, and other ground so shown on this plat.

Owner(s) Date Mortgagee(s) Date

3/6/77

3/6/1977

Approved by the Department of Public Health, Lowndes County, Georgia.
Date 3-13-78 Signed Russell R Pauch
County Sanitary Engineer

Approved by LOWNDES COUNTY ENGINEER
Date 12-30-77 Signed Earl Adam
COUNTY ENGINEER

Approved by Valdosta Lowndes County Planning Commission
Date 3-10-78 Signed David J Sutton
Secretary

STATE OF GEORGIA
LOWNDES SUPERIOR COURT
Filed ..... 19 .....
at ..... M
RECORDED
March 13 1978
PR Bk C Pg 100
Louise Dickinson
Clerk

I certify that all measurements are correct and were prepared from an actual survey of the property made under my supervision, that monument locations are correctly shown by the symbol ◇ iron pins I E.I.R Found ST b

12/5/77 DATE
A. J. Fitzsimons
ANDREW J. FITZSIMONS GA. REG. 2005

FITZSIMONS & ASSOCIATES, INC.
ENGINEERS & SURVEYORS
2021 N. ASHLEY ST.
VALDOSTA, GA.

LOTS 1-3 & 18-20, BLOCK 'B'
LOT 1, BLOCK 'F'
LOTS 1-3, BLOCK 'B'
LOTS 1-4, BLOCK 'C'
LAND LOT NO. 77

HAMMOCK HILL HEIGHTS SEC. I

LOWNDES COUNTY, GEORGIA 16TH LAND DISTRICT

SCALE: 1"=100'
DATE: DECEMBER, 1977
SHEET 1 OF 1