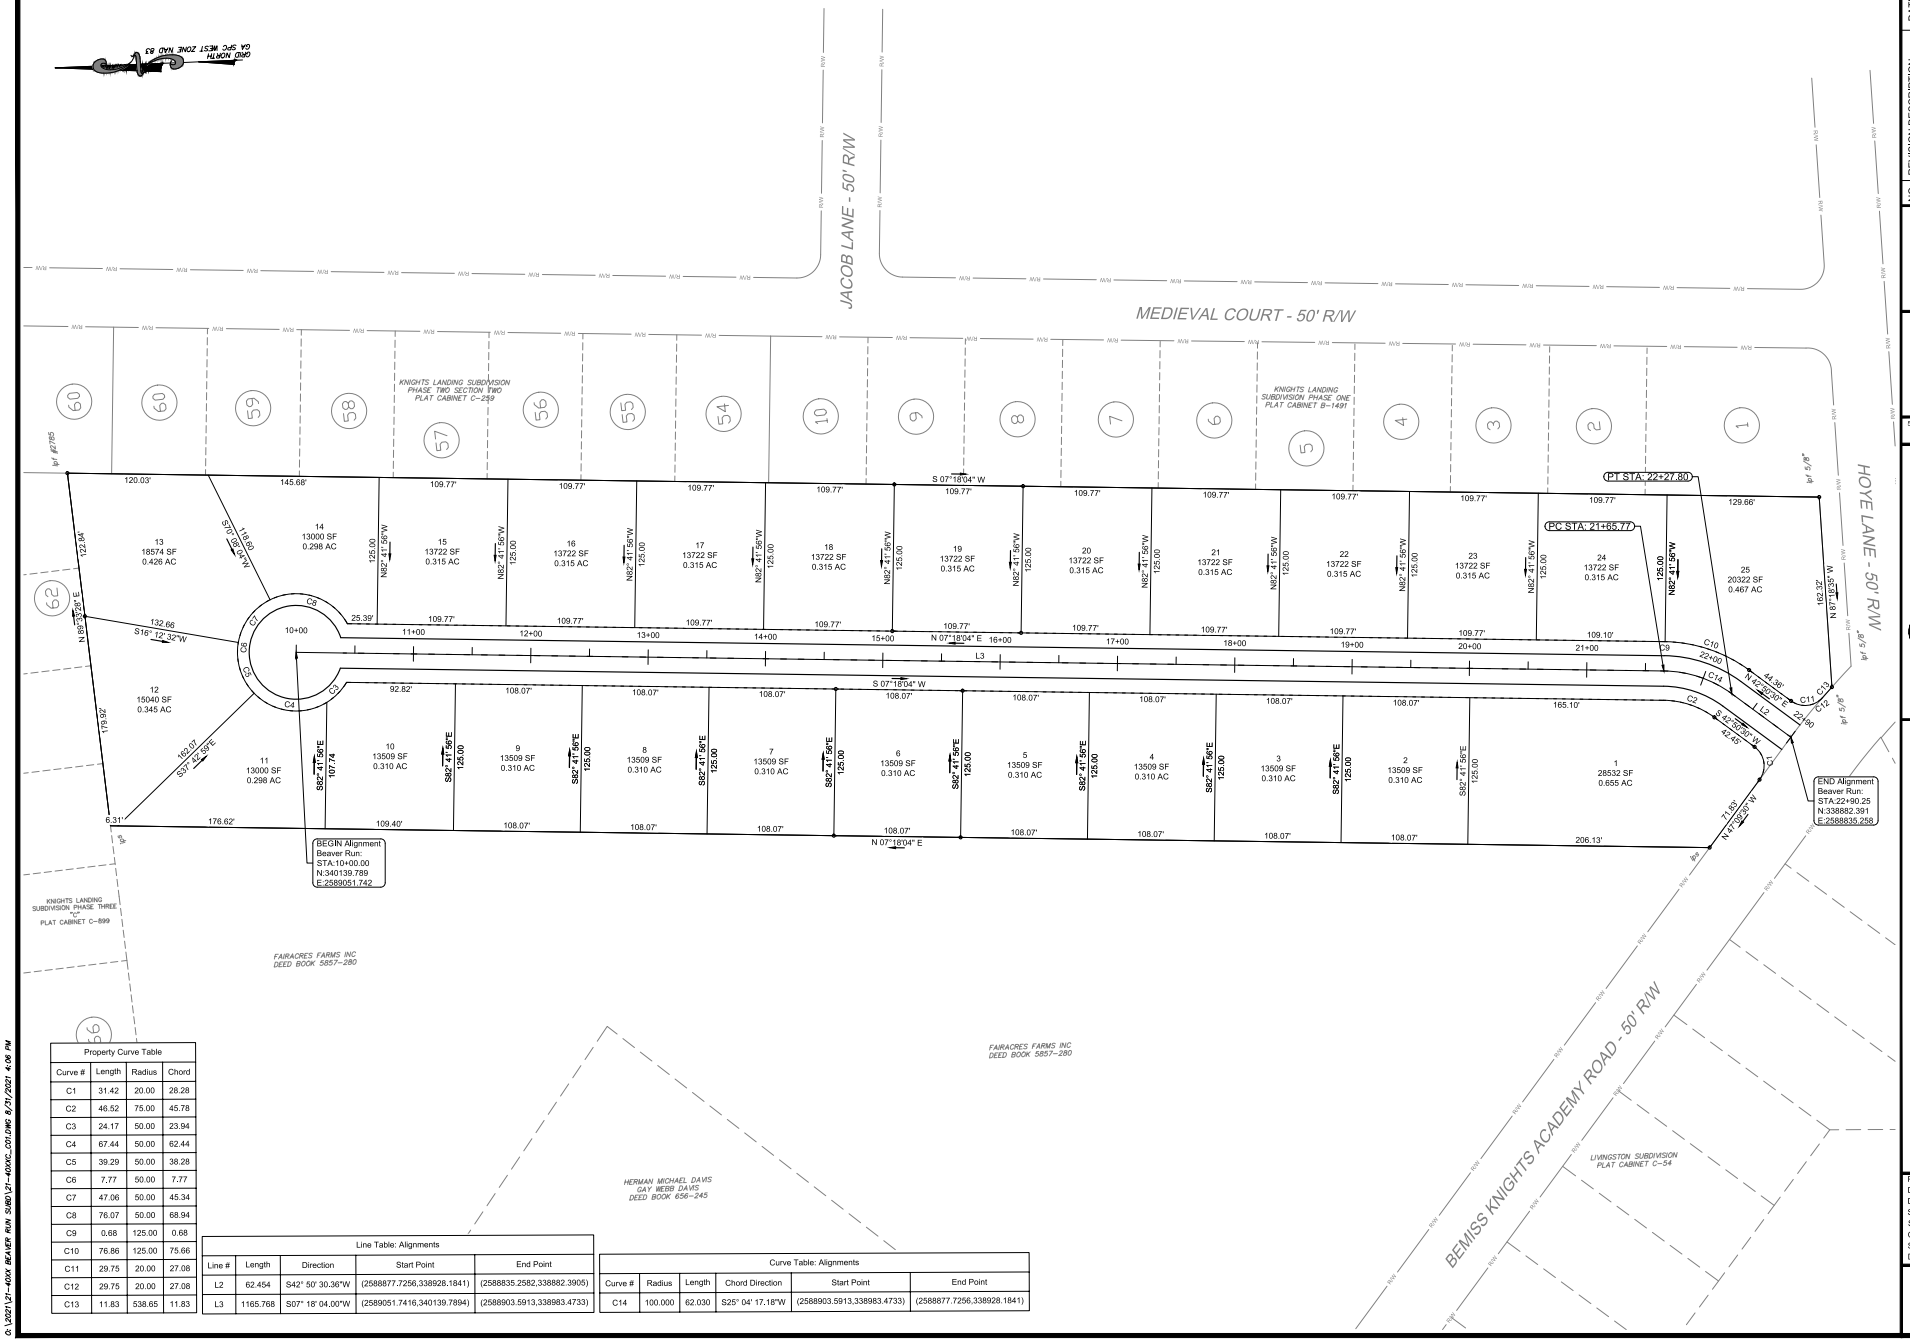

Property Curve Table			
Curve #	Length	Radius	Chord
C1	31.42	20.00	28.28
C2	46.52	75.00	45.78
C3	24.17	50.00	23.94
C4	67.44	50.00	62.44
C5	39.29	50.00	38.28
C6	7.77	50.00	7.77
C7	47.06	50.00	45.34
C8	76.07	50.00	68.94
C9	0.68	125.00	0.68
C10	76.86	125.00	75.66
C11	29.75	20.00	27.08
C12	29.75	20.00	27.08
C13	11.83	538.65	11.83

Line Table: Alignments				
Line #	Length	Direction	Start Point	End Point
L2	62.454	S42° 50' 30.36"W	(2588877.7256,338928.1841)	(2588835.2582,338882.3905)
L3	1165.768	S07° 18' 04.00"W	(2589051.7416,340139.7894)	(2588903.5913,338983.4733)

Curve Table: Alignments					
Curve #	Radius	Length	Chord Direction	Start Point	End Point
C14	100.000	62.030	S25° 04' 17.18"W	(2588903.5913,338983.4733)	(2588877.7256,338928.1841)

NO.	REVISION DESCRIPTION	DATE

GEORGIA CERTIFICATE OF AUTHORIZATION Engineering Firm No. 001366

GEORGIA REGISTERED PROFESSIONAL No. PE35411 8/31/2021 B. MATTHEW INMAN

50' 25' 0' 50'
GRAPHIC SCALE: 1" = 50'

EMC ENGINEERING SERVICES, INC.
515 St. Augustine Road, Suite E
Valdosta, GA 31601
Phone: (229) 247-0393
Fax: (229) 439-7979
valdosta@emc-engr.com
www.emc-engr.com
CIVIL MARINE ENVIRONMENTAL
ALBANY • ATLANTA • AUGUSTA • BRUNSWICK • COLUMBUS • GREENVILLE
SAVANNAH • STATESBORO • THOMASTON • VALDOSTA • WARNER ROBINS

CONCEPT PLAN

BEAVER RUN SUBDIVISION

LAND LOT 146, 11TH LAND DISTRICT
LOWNDES COUNTY, GEORGIA
Prepared for:
BEAVER RUN SUBDIVISION, LLC

PROJECT NO.:	21-40XX
DRAWN BY:	CJP
DESIGNED BY:	CJP
SURVEYED BY:	CS
SURVEY DATE:	8/20/2021
CHECKED BY:	BMI
SCALE:	1" = 50'
DATE:	8/31/2021

SHEET
C1.0
OF 1

G:\2021\21-40XX BEAVER RUN SUBD\21-40XXC_CD.DWG 8/31/2021 4:06 PM