LINE TABLE			LINE TABLE			LINE TABLE		
LINE #	DIRECTION	LENGTH	LINE #	DIRECTION	LENGTH	LINE #	DIRECTION	LENGTH
L1	S88°31'13"W	663.73'	L6	N15°19'44"E	20.74'	L11	S89°40'14"E	694.49'
L2	S00°10'13"W	26.87'	L7	N89°56'49"E	402.87'			
L3	N89°48'47"W	578.57'	L8	N89°56'25"E	1130.63'			
L4	S89°56'25"W	1130.59'	L9	S89°48'47"E	547.58'			
L5	S89°56'49"W	408.37'	L10	S00°10'13"W	27.90'			

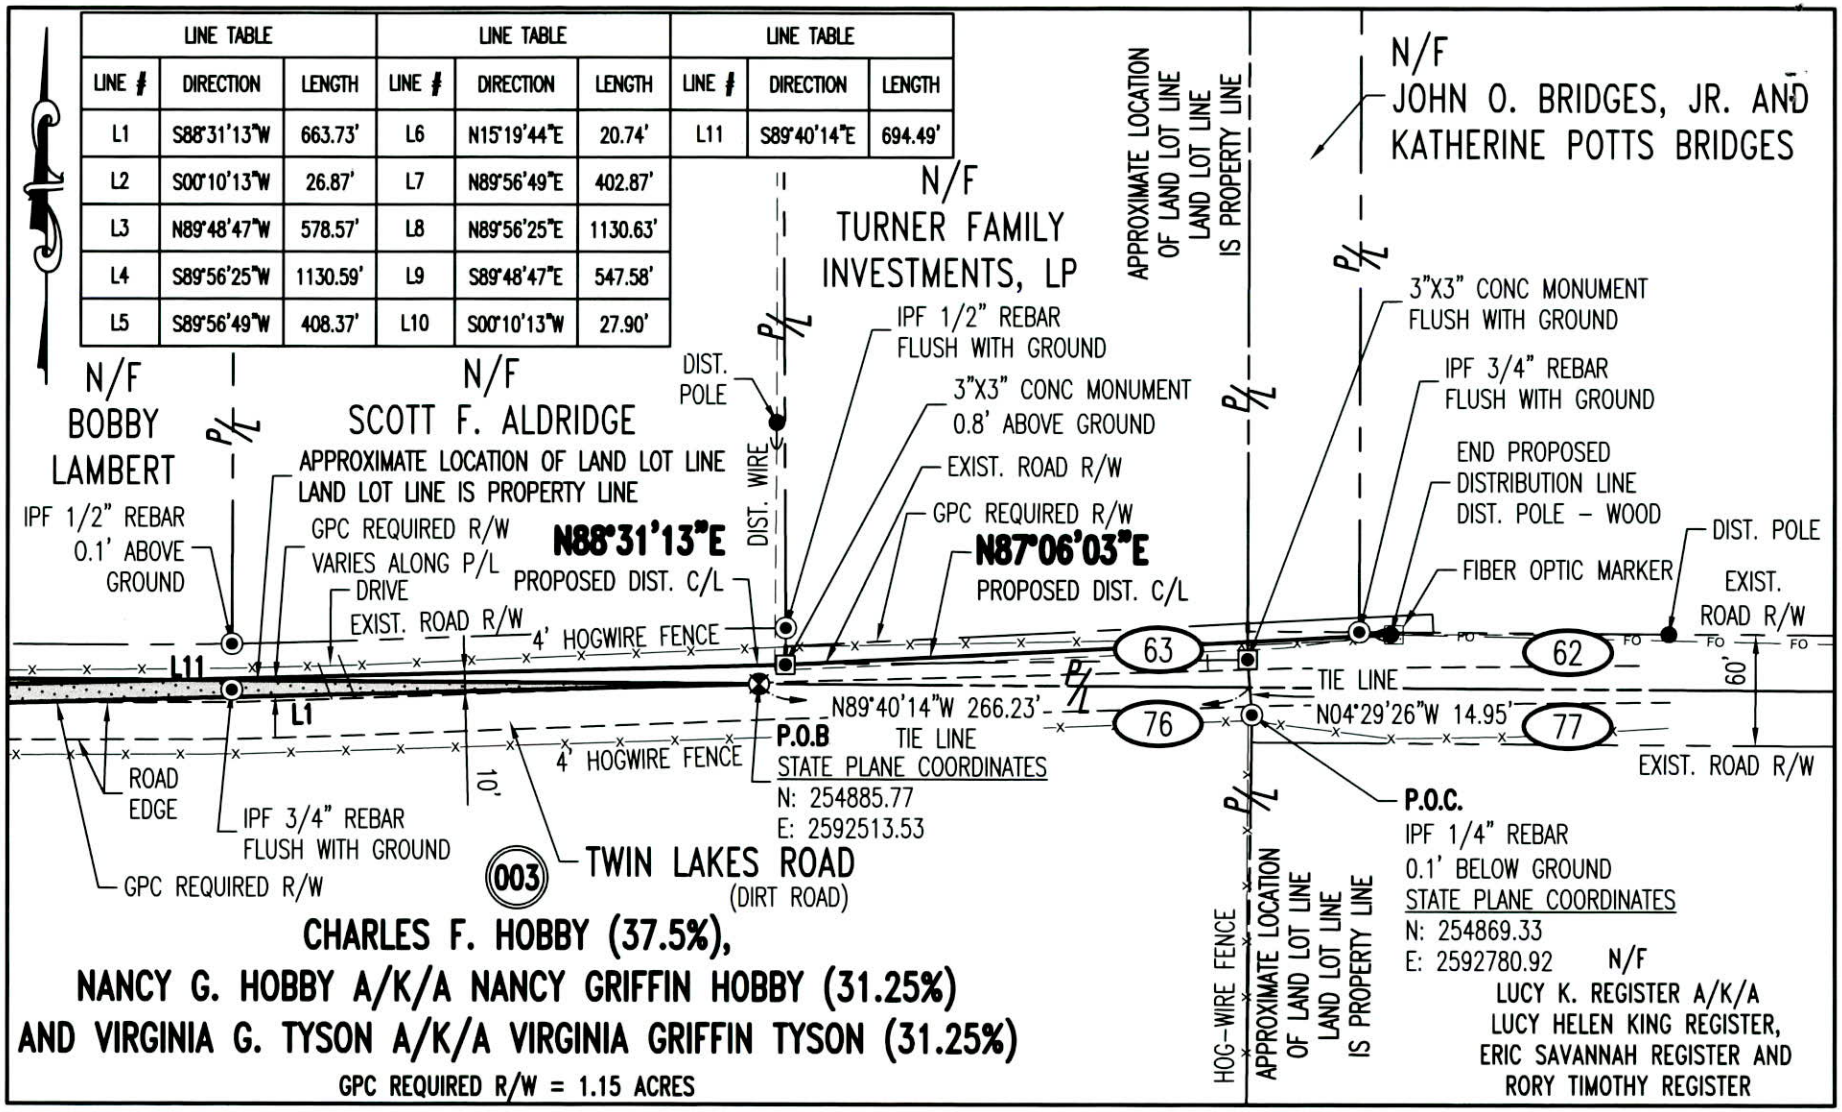

GEORGIA POWER COMPANY - LAND DEPARTMENT

COORDINATE DATUM: NAD83(2011), GEORGIA STATE PLANE WEST ZONE

SYMBOL LEGEND

- IRON PIN SET
- IRON PIN FOUND
- ROW MARKER
- GPC R/W MONUMENT
- QUITCLAIMED R/W
- EXISTING POLE
- POINT OF BEGINNING (POB)
- POC= POINT OF COMMENCEMENT
- GPC REQUIRED R/W
- GPC EXISTING R/W

PARCEL No. 003

SUWANNEE – TWIN LAKES DISTRIBUTION LINE – TWIN LAKES ROAD

CROSSING THE PROPERTY OF

CHARLES F. HOBBY (37.5%), NANCY G. HOBBY A/K/A NANCY GRIFFIN HOBBY (31.25%) AND VIRGINIA G. TYSON A/K/A VIRGINIA GRIFFIN TYSON (31.25%)

LAND LOT 76, 16TH DISTRICT, LOWNDES COUNTY, GEORGIA

DATE:	5/8/2018
SCALE:	1" = 100'
DRAWN BY:	SNA/DAR

EXHIBIT A

SHT 4 OF 4

BK6509PG014