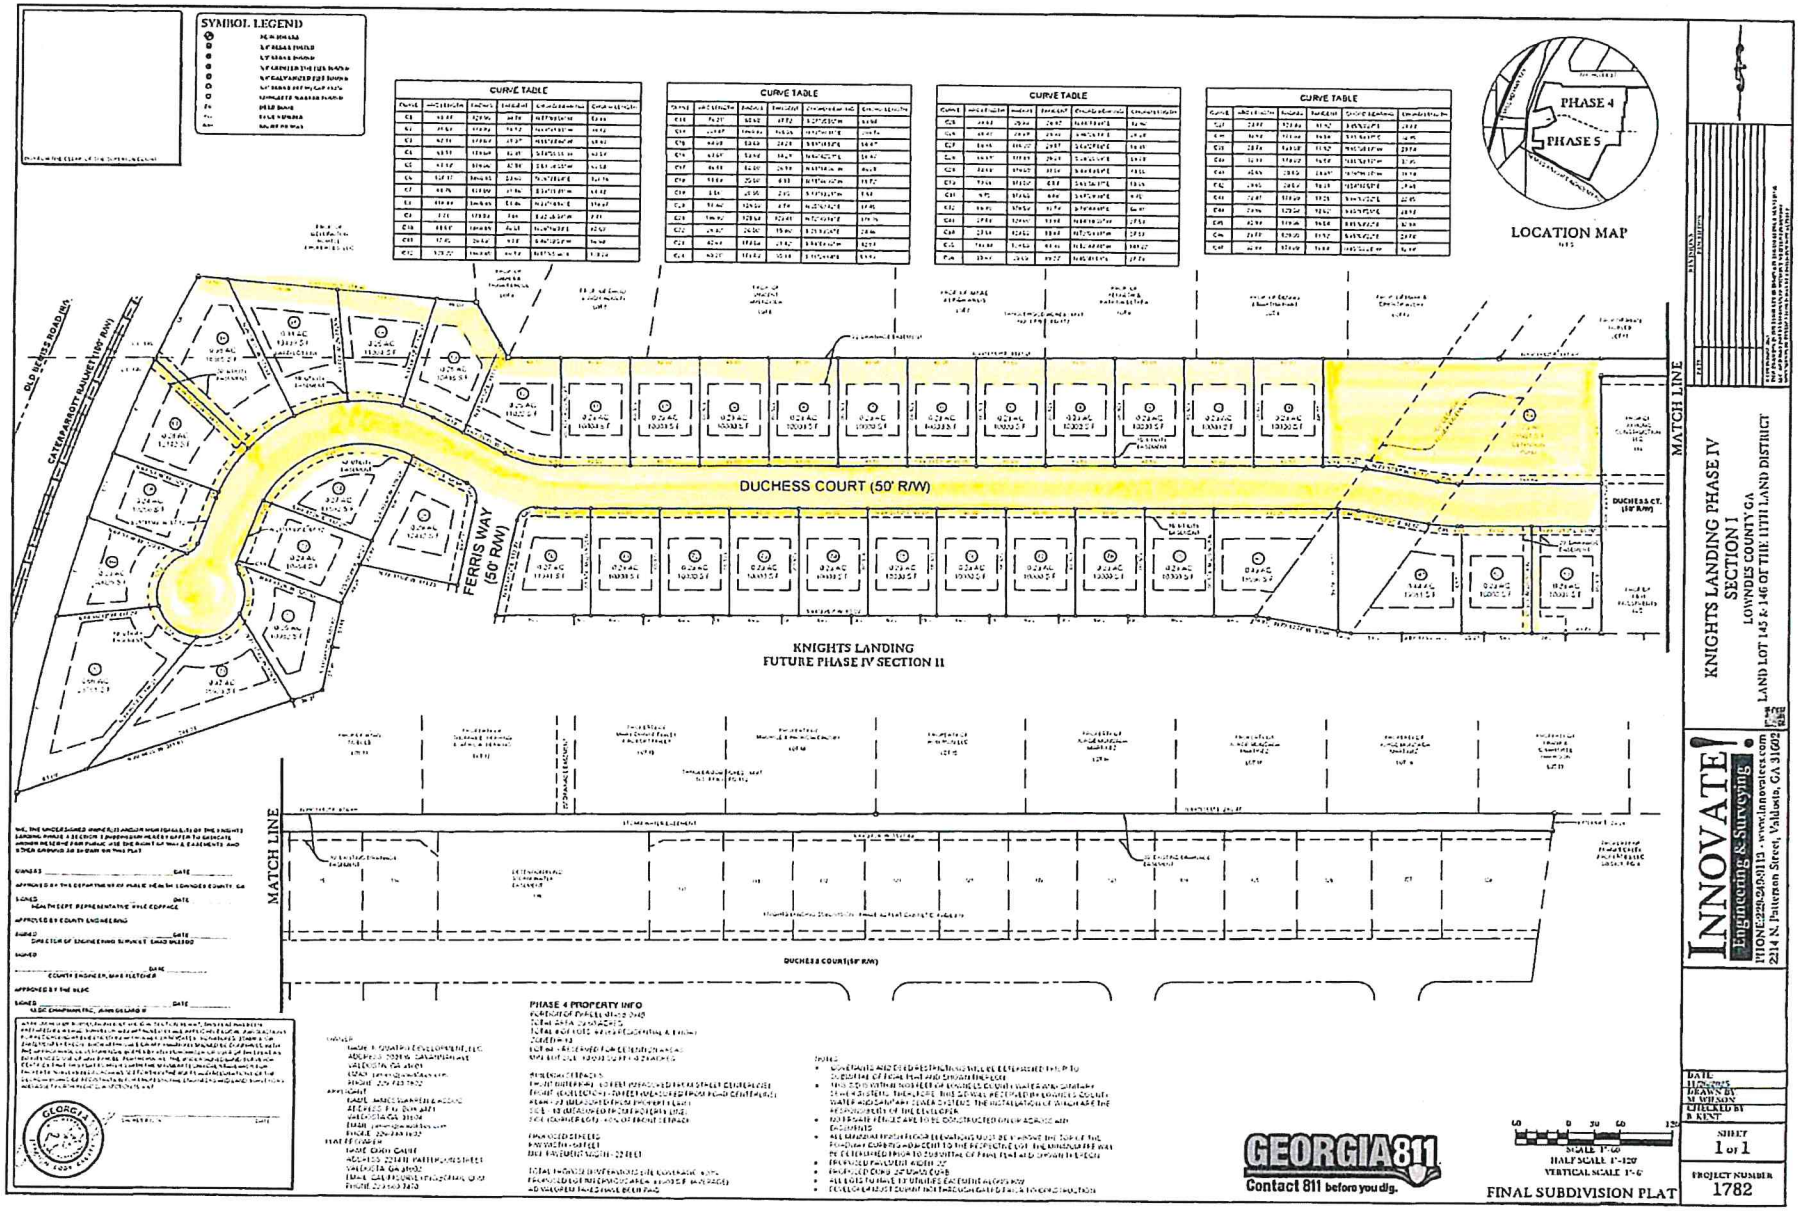
SYMBOL LEGEND
CURVE TABLE
CURVE TABLE
CURVE TABLE
CURVE TABLE
LOCATION MAP
PHASE 4
PHASE 5
OLD BENATE ROAD (66')
CATERAMBOUT BALLVET (100' R/W)
DUCHESS COURT (50' R/W)
FERRIS WAY (50' R/W)
KNIGHTS LANDING
FUTURE PHASE IV SECTION II
MATCH LINE
MATCH LINE
DUCHESS COURT (50' R/W)
PHASE 4 PROPERTY INFO
GEORGIA811
Contact 811 before you dig.
SCALE 1"=60'
HALF SCALE 1"=120'
VERTICAL SCALE 1"=5'
FINAL SUBDIVISION PLAT
KNIGHTS LANDING PHASE IV
SECTION I
LOWNDES COUNTY GA
LAND LOT 145 & 146 OF THE 11TH LAND DISTRICT
INNOVATE!
Engineering & Surveying
PHONE:229.244.0119 - www.innovatesurv.com
2214 N. Patterson Street, Valdosta, GA 31602
DATE
DRAWN BY
CHECKED BY
SHEET
1 of 1
PROJECT NUMBER
1782