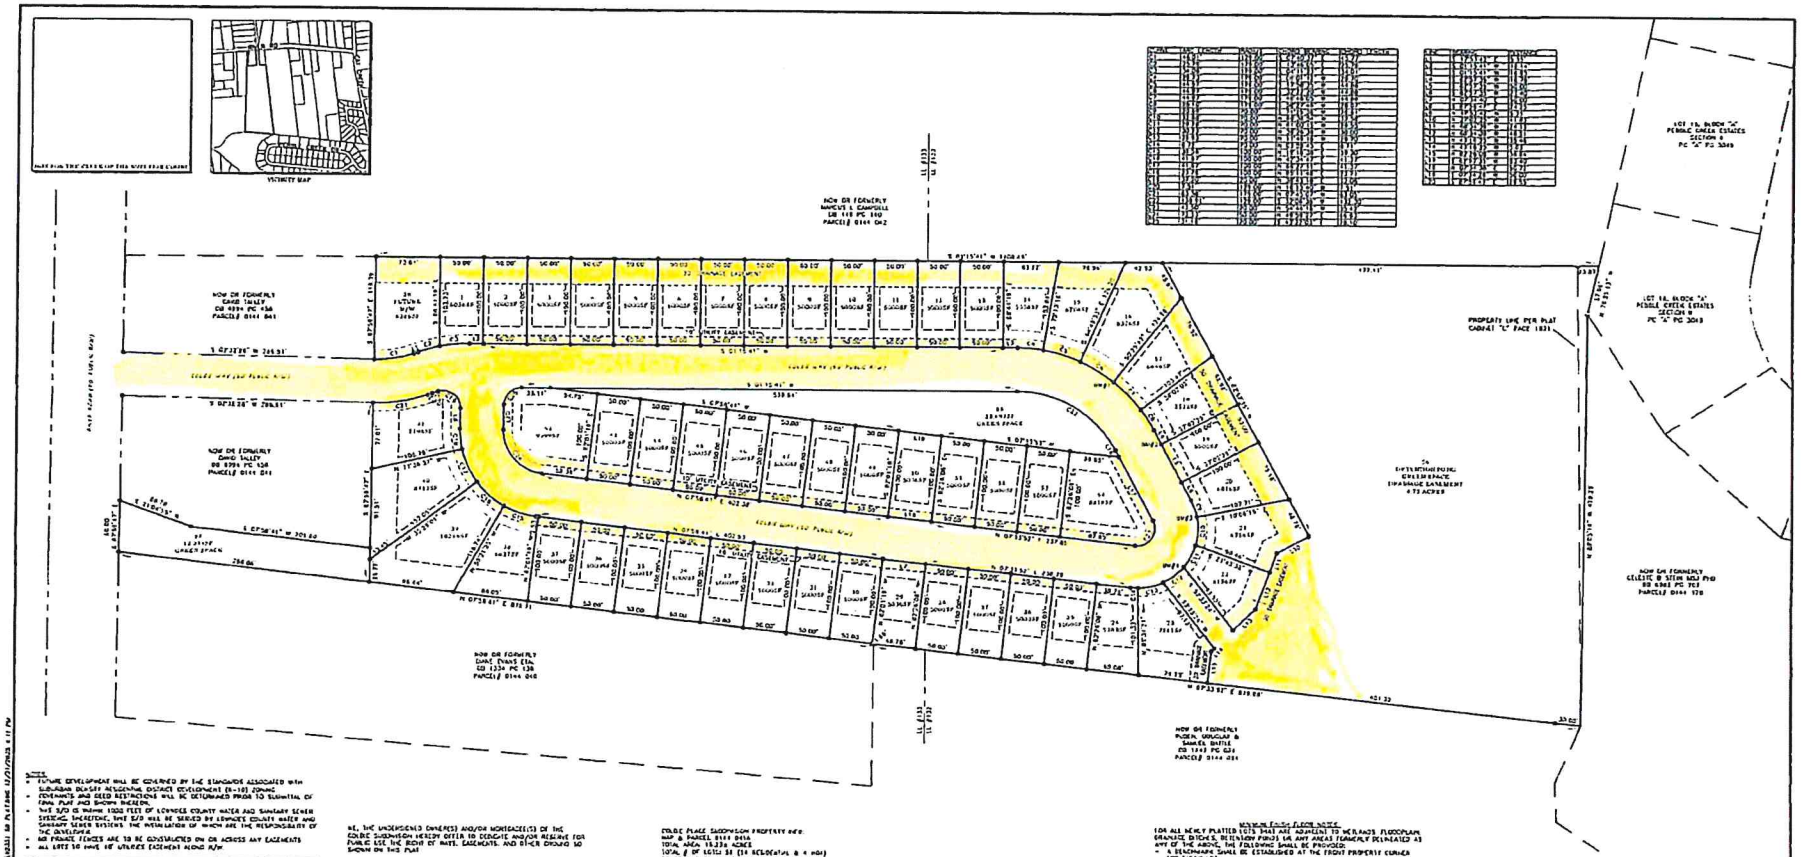
VICINITY MAP
NOW OR FORMERLY
DAVID TALLEY
DB 4994 PG 156
PARCEL# 0144 041
NOW OR FORMERLY
DAVID TALLEY
DB 4994 PG 156
PARCEL# 0144 041
NOW OR FORMERLY
DAVID TALLEY
DB 4994 PG 156
PARCEL# 0144 041
NOW OR FORMERLY
DANA EVANS ETAL
DB 1234 PG 126
PARCEL# 0144 040
NOW OR FORMERLY
MARCUS L CAMPBELL
DB 110 PG 510
PARCEL# 0144 042
NOW OR FORMERLY
RUBEN, VIRGILIA & SAMUEL BATTLE
DB 1242 PG 624
PARCEL# 0144 024
LOT 16, BLOCK "A"
PEBBLE CREEK ESTATES
SECTION 4
PC "A" PG 3049
LOT 15, BLOCK "A"
PEBBLE CREEK ESTATES
SECTION 4
PC "A" PG 3049
PROPERTY LINE PER PLAT
CABINET "L" PAGE 1831
NOW OR FORMERLY
CELESTE B STEM MD PHD
DB 6865 PG 753
PARCEL# 0144 178
GREEN SPACE
DETENTION/POND
GREENSPACE
DRAINAGE EASEMENT
4.73 ACRES
PUBLIC ROAD
PUBLIC ROAD
PUBLIC ROAD