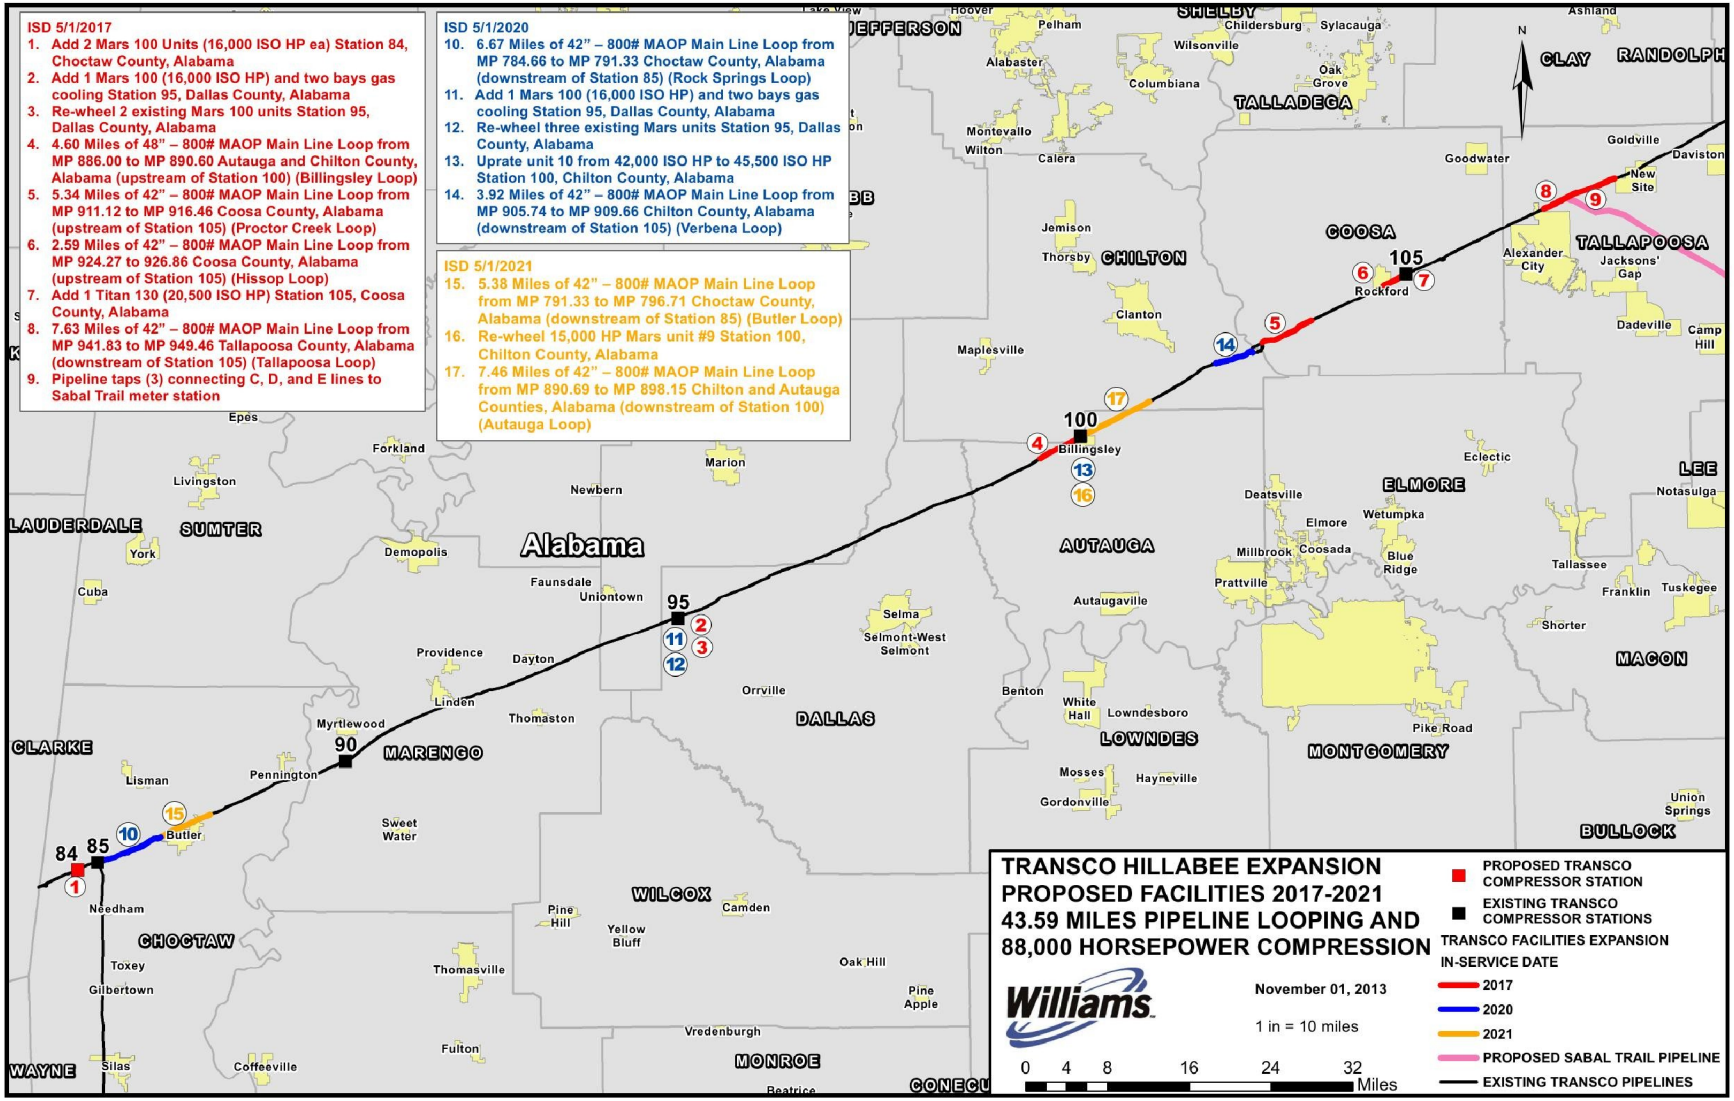Hillabee Expansion Project